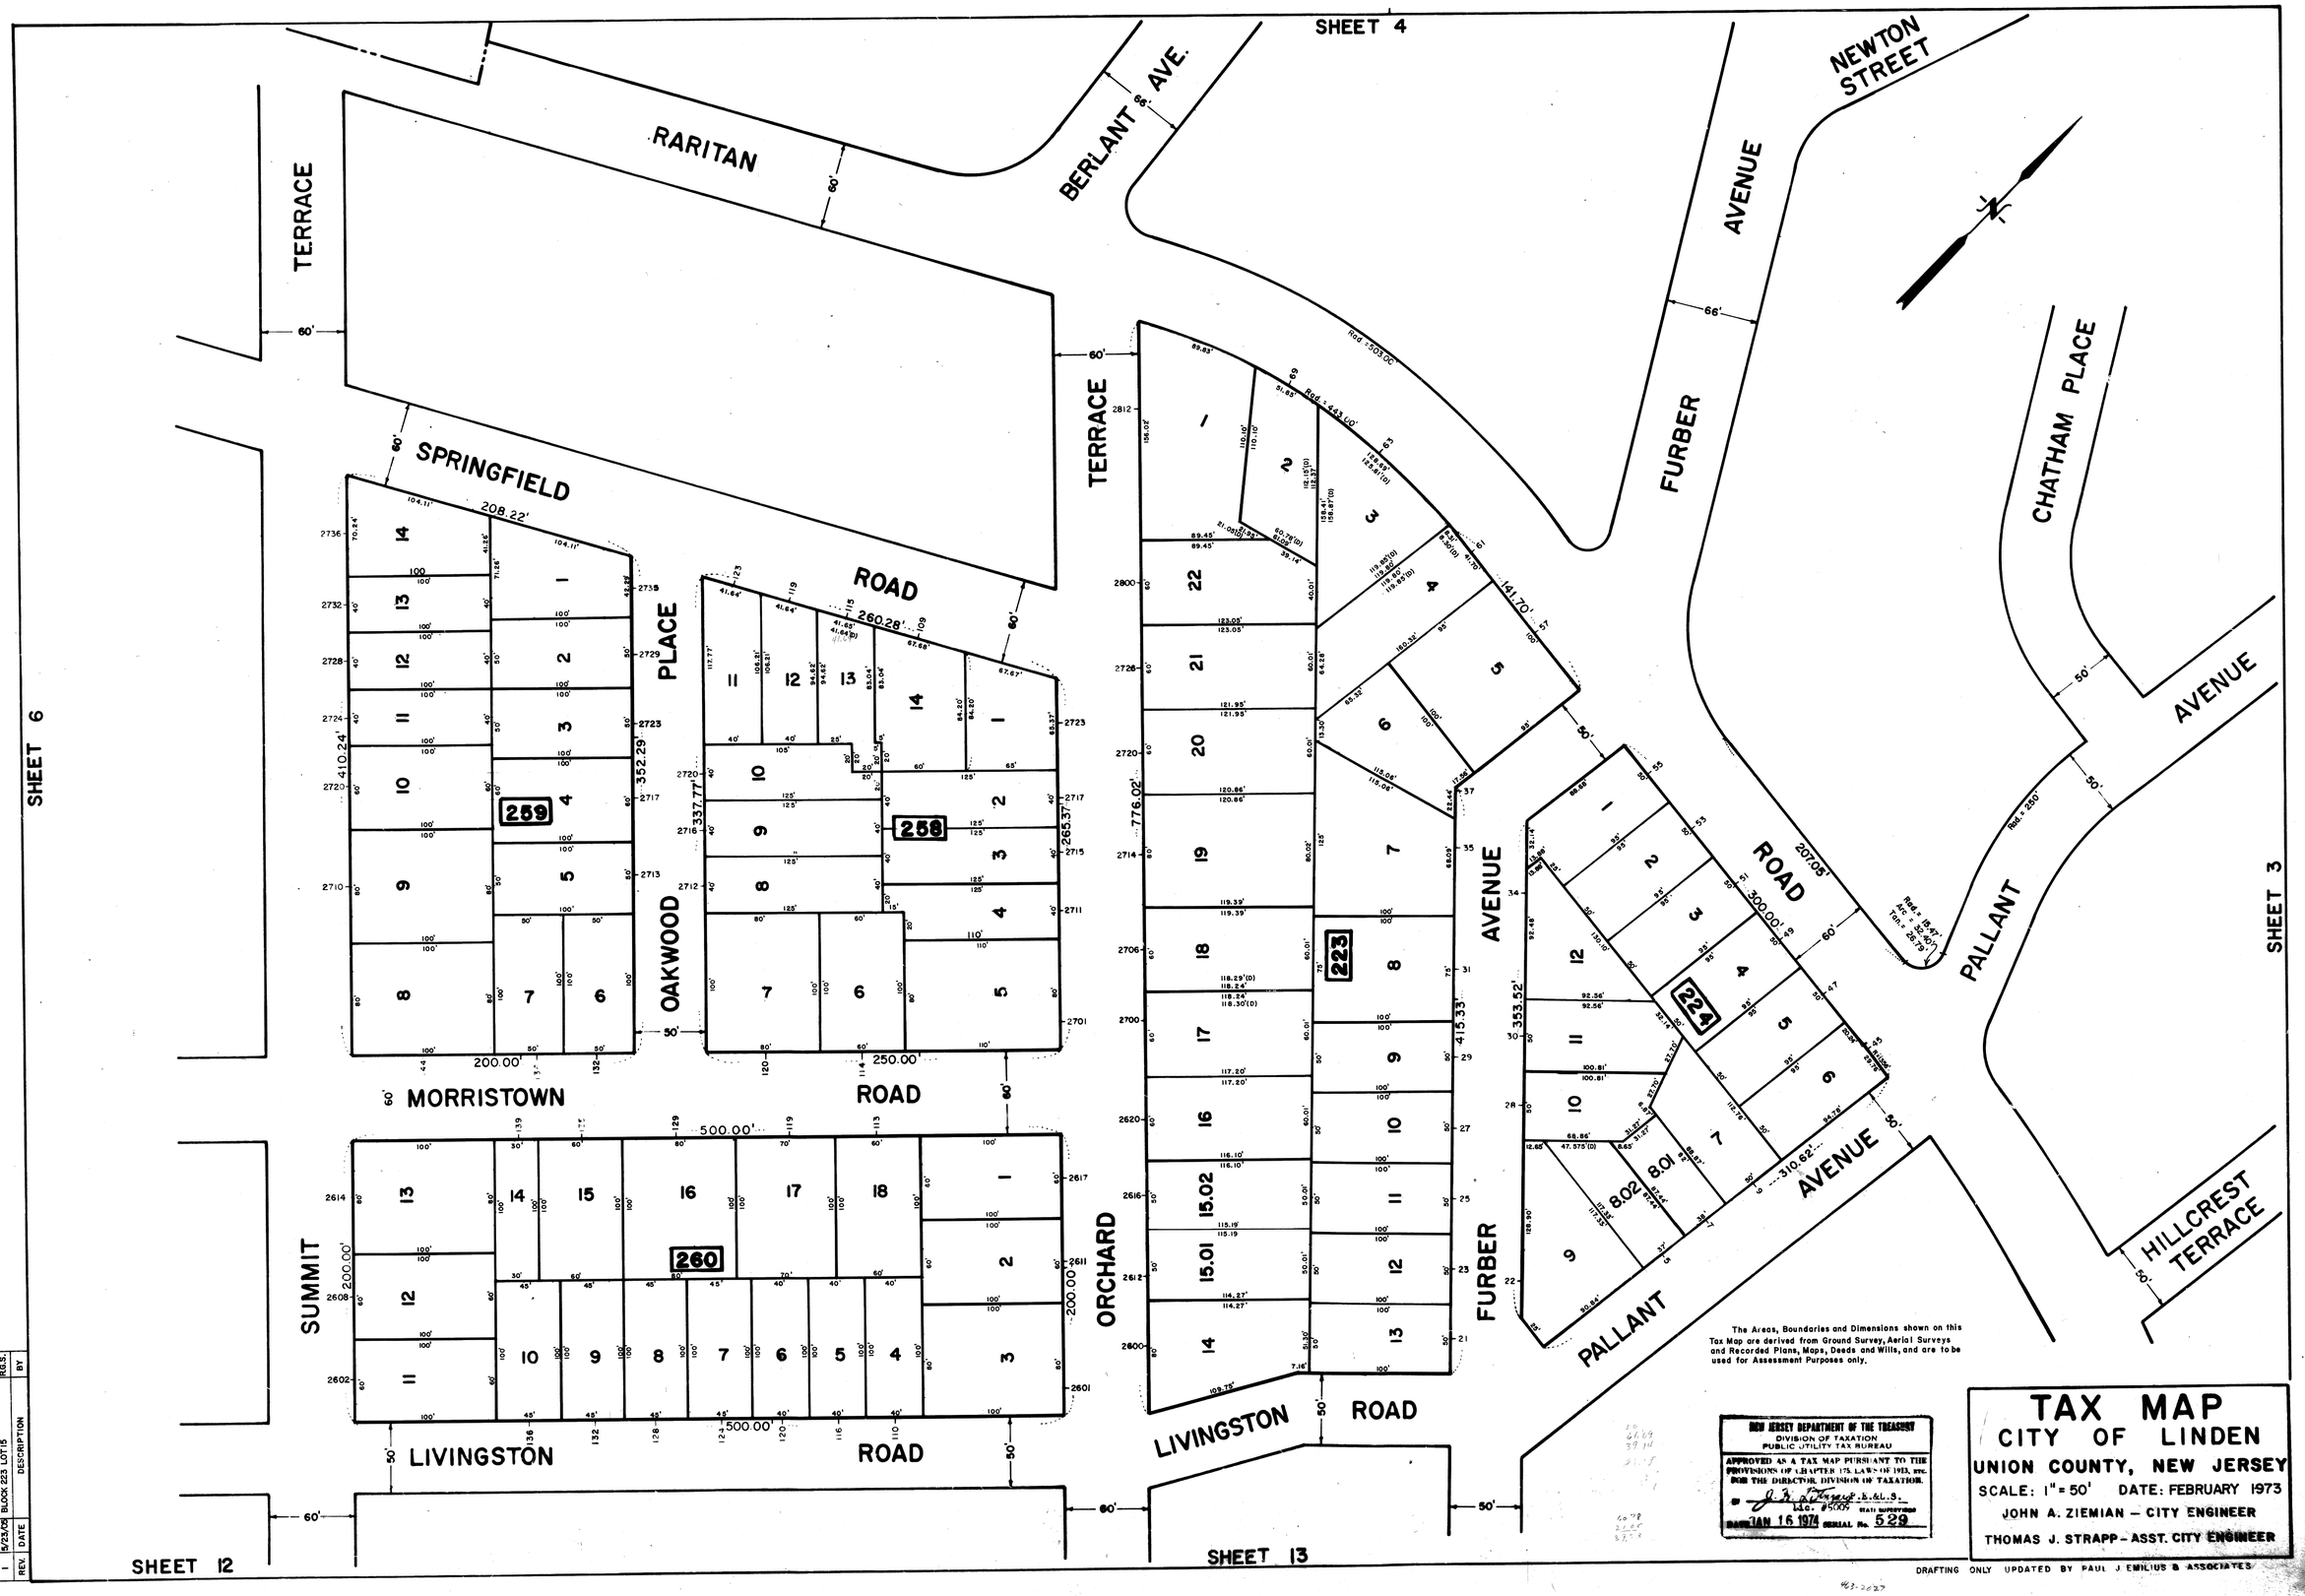
SHEET 4
SHEET 6
SHEET 3
SHEET 12
SHEET 13
RARITAN
BERLANT AVE.
NEWTON STREET
FURBER AVENUE
CHATHAM PLACE
PALLANT AVENUE
HILLCREST TERRACE
SPRINGFIELD ROAD
OAKWOOD PLACE
MORRISTOWN ROAD
SUMMIT
LIVINGSTON ROAD
ORCHARD TERRACE
FURBER AVENUE
PALLANT ROAD
259
258
260
223
224
208.22'
260.28'
200.00'
250.00'
500.00'
410.24'
352.29'
337.77'
265.37'
776.02'
415.33'
353.52'
300.00'
310.62'
207.05'
141.70'
Rad. = 503.00'
Rad. = 443.00'
Rad. = 250'
Rad. = 15.47'
Arc. = 32.40'
Tan. = 26.79'
The Areas, Boundaries and Dimensions shown on this Tax Map are derived from Ground Survey, Aerial Surveys and Recorded Plans, Maps, Deeds and Wills, and are to be used for Assessment Purposes only.
NEW JERSEY DEPARTMENT OF THE TREASURY
DIVISION OF TAXATION
PUBLIC UTILITY TAX BUREAU
APPROVED AS A TAX MAP PURSUANT TO THE PROVISIONS OF CHAPTER 175, LAWS OF 1913, ETC. FOR THE DIRECTOR, DIVISION OF TAXATION.
BY J. B. Pitney P.E.&L.S. Lic. #5009 STATE SUPERVISOR
DATE JAN 16 1974 SERIAL No. 529
TAX MAP
CITY OF LINDEN
UNION COUNTY, NEW JERSEY
SCALE: 1" = 50' DATE: FEBRUARY 1973
JOHN A. ZIEMIAN – CITY ENGINEER
THOMAS J. STRAPP – ASST. CITY ENGINEER
DRAFTING ONLY UPDATED BY PAUL J EMILIUS & ASSOCIATES
REV. DATE DESCRIPTION BY
1 5/23/05 BLOCK 223 LOT 15 R.G.S.