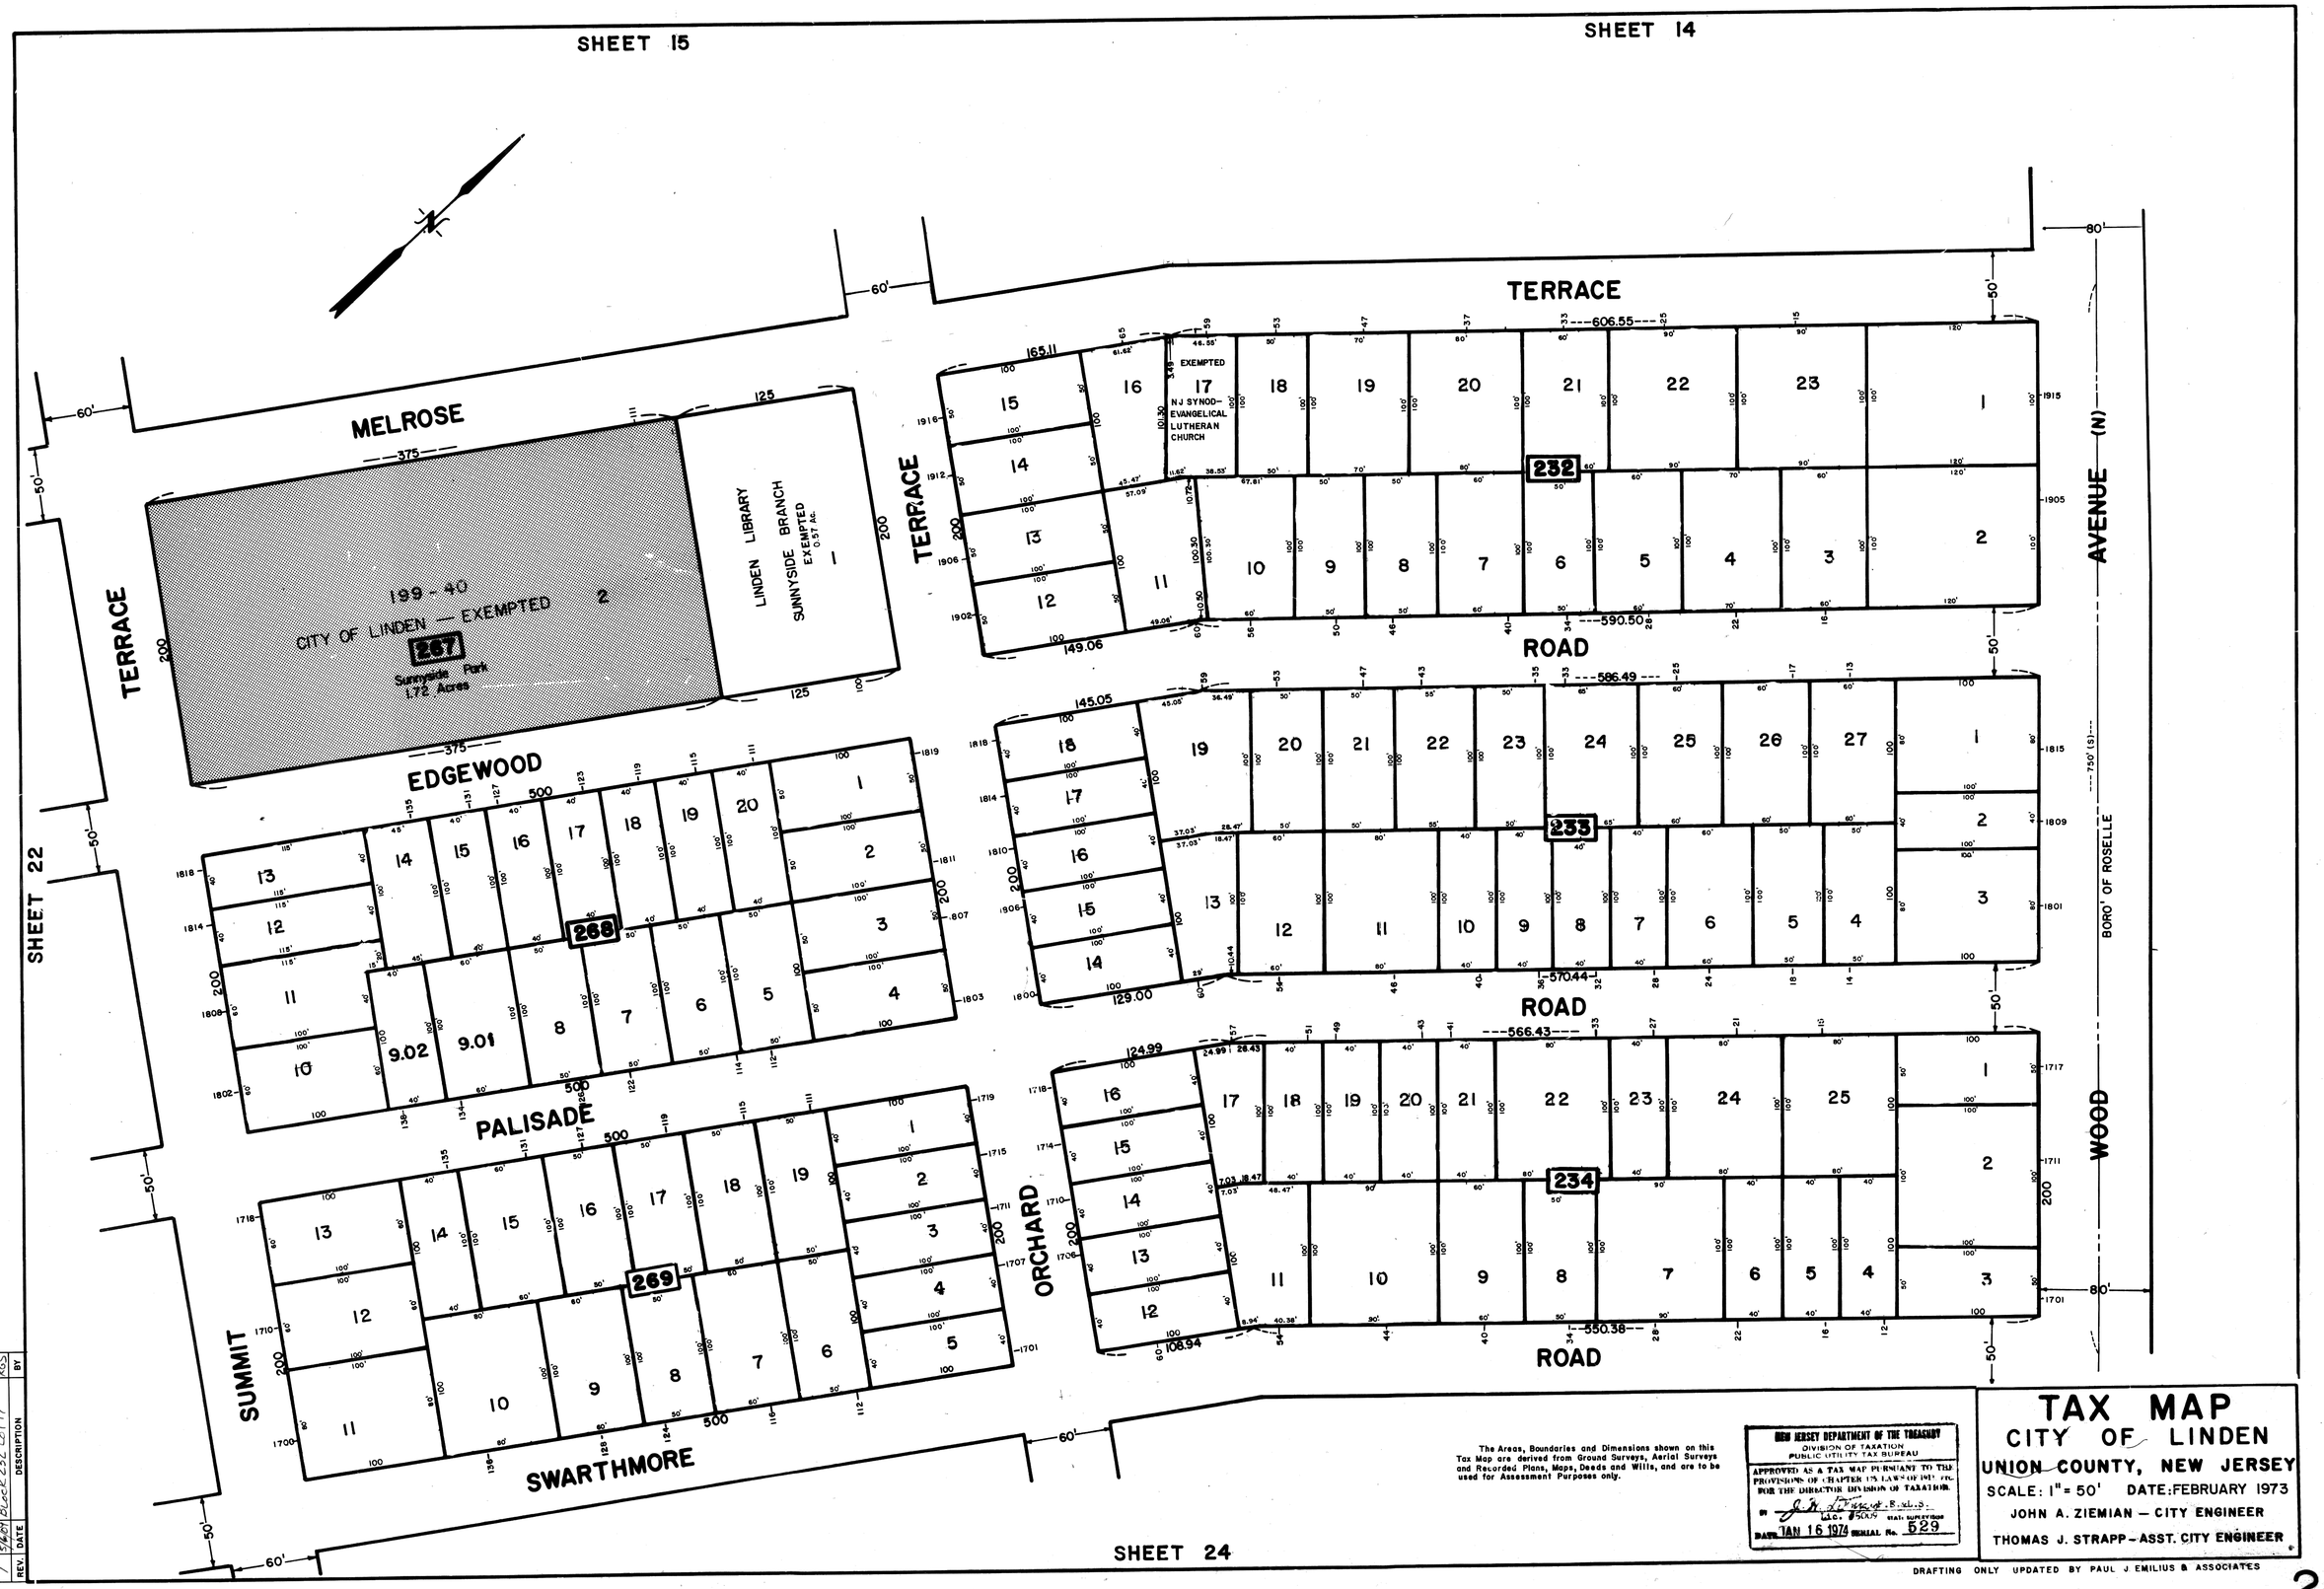
SHEET 15
SHEET 14
SHEET 22
SHEET 24
MELROSE
TERRACE
EDGEWOOD
PALISADE
SUMMIT
SWARTHMORE
ORCHARD
ROAD
WOOD
AVENUE (N)
BORO' OF ROSELLE
199 - 40
CITY OF LINDEN — EXEMPTED
267
Sunnyside Park
1.72 Acres
LINDEN LIBRARY
SUNNYSIDE BRANCH
EXEMPTED
0.57 Ac.
EXEMPTED
NJ SYNOD-
EVANGELICAL
LUTHERAN
CHURCH
232
233
234
268
269
9.02
9.01
The Areas, Boundaries and Dimensions shown on this Tax Map are derived from Ground Surveys, Aerial Surveys and Recorded Plans, Maps, Deeds and Wills, and are to be used for Assessment Purposes only.
NEW JERSEY DEPARTMENT OF THE TREASURY
DIVISION OF TAXATION
PUBLIC UTILITY TAX BUREAU
APPROVED AS A TAX MAP PURSUANT TO THE PROVISIONS OF CHAPTER 175 LAWS OF 1971 FOR THE DIRECTOR DIVISION OF TAXATION
BY J. H. Lipman, R.M.S.
Lic. #5009 STATE SUPERVISOR
DATE JAN 16 1974 SERIAL No. 529
TAX MAP
CITY OF LINDEN
UNION COUNTY, NEW JERSEY
SCALE: 1" = 50' DATE: FEBRUARY 1973
JOHN A. ZIEMIAN — CITY ENGINEER
THOMAS J. STRAPP — ASST. CITY ENGINEER
DRAFTING ONLY UPDATED BY PAUL J. EMILIUS & ASSOCIATES
REV. DATE DESCRIPTION BY
1 5/6/69 Block 232 Lot 17 RGS