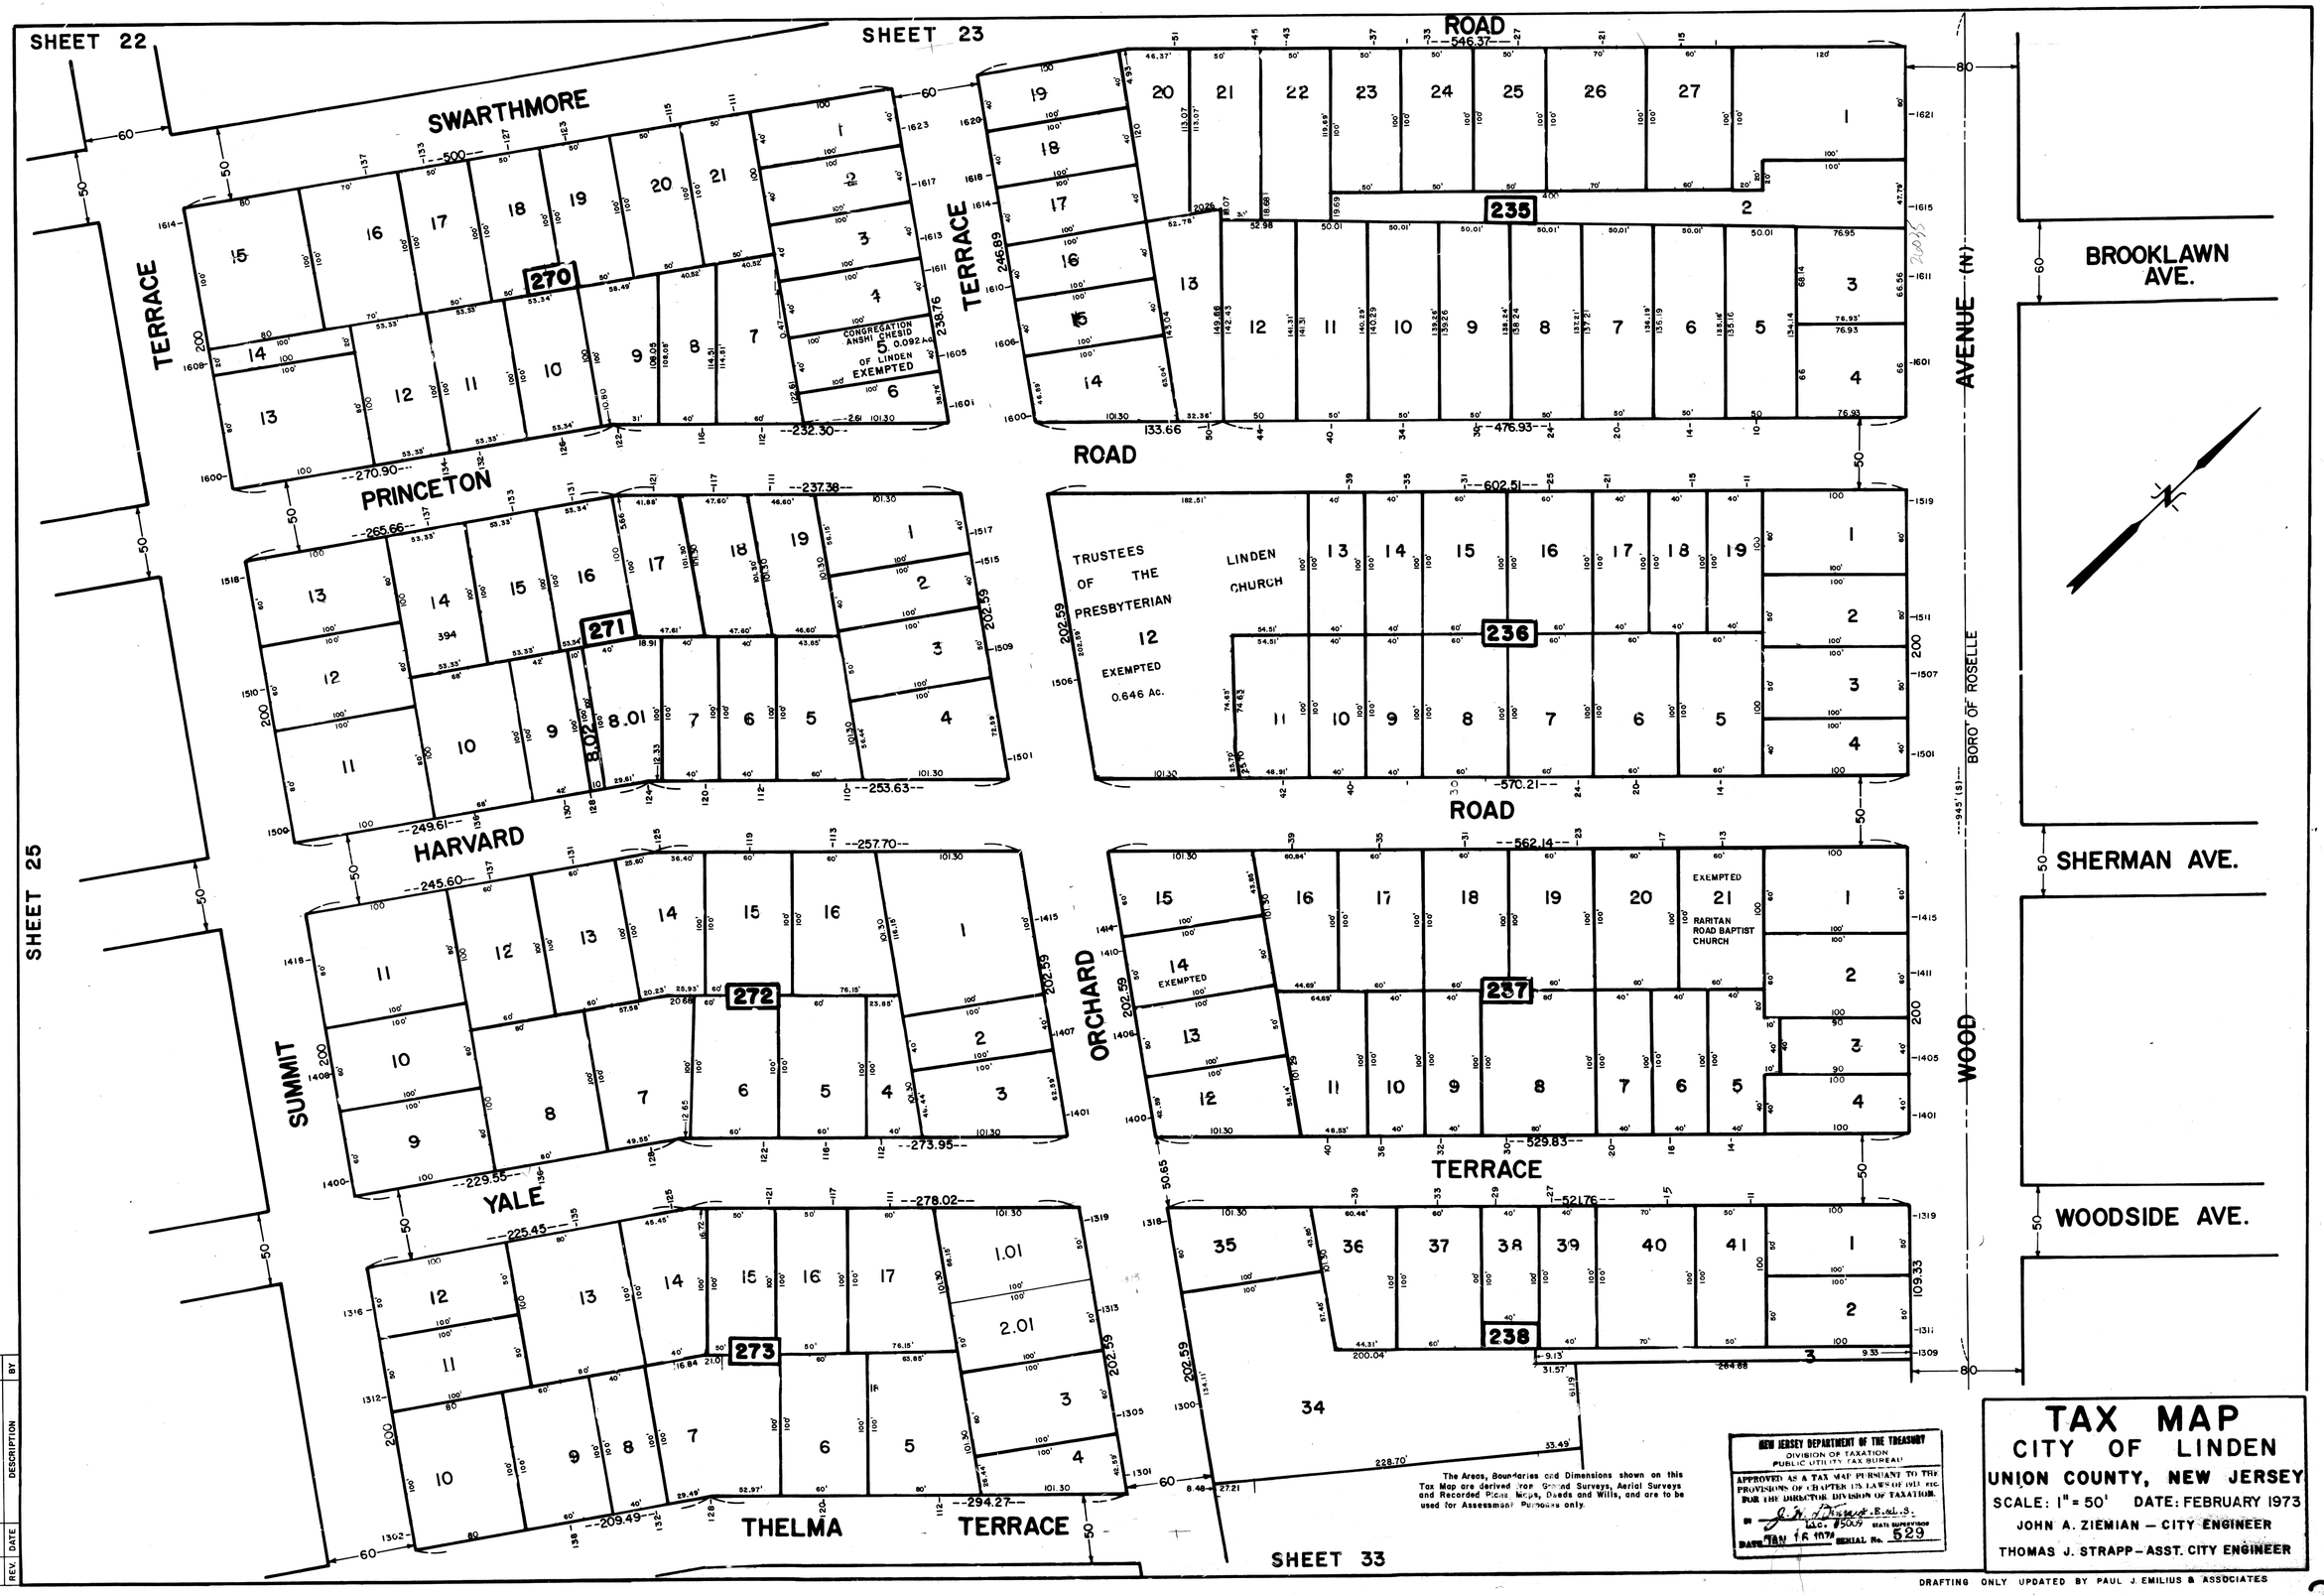
SHEET 22
SHEET 23
SHEET 25
SHEET 33
SWARTHMORE
TERRACE
PRINCETON
HARVARD
SUMMIT
YALE
THELMA
TERRACE
ORCHARD
TERRACE
ROAD
ROAD
ROAD
TERRACE
BROOKLAWN AVE.
SHERMAN AVE.
WOODSIDE AVE.
WOOD AVENUE (N)
BORO OF ROSELLE
CONGREGATION ANSHI CHESID OF LINDEN EXEMPTED
TRUSTEES OF THE PRESBYTERIAN LINDEN CHURCH
EXEMPTED 0.646 Ac.
EXEMPTED
RARITAN ROAD BAPTIST CHURCH
270
271
272
273
235
236
237
238
The Areas, Boundaries and Dimensions shown on this Tax Map are derived from Ground Surveys, Aerial Surveys and Recorded Plans, Maps, Deeds and Wills, and are to be used for Assessment Purposes only.
NEW JERSEY DEPARTMENT OF THE TREASURY
DIVISION OF TAXATION
PUBLIC UTILITY TAX BUREAU
APPROVED AS A TAX MAP PURSUANT TO THE PROVISIONS OF CHAPTER 175 LAWS OF 1913 ETC. FOR THE DIRECTOR DIVISION OF TAXATION.
BY J. W. Thomas, E.&L.S. Lic. #5009 STATE SUPERVISOR
DATE JAN 16 1974 SERIAL No. 529
TAX MAP
CITY OF LINDEN
UNION COUNTY, NEW JERSEY
SCALE: 1" = 50' DATE: FEBRUARY 1973
JOHN A. ZIEMIAN — CITY ENGINEER
THOMAS J. STRAPP — ASST. CITY ENGINEER
DRAFTING ONLY UPDATED BY PAUL J. EMILIUS & ASSOCIATES
REV. DATE DESCRIPTION BY
1 10/16/06 BLOCK 273 LOTS 1 & 2 RGS
2 5/6/09 BLOCK 237 LOTS 14, 21 RGS