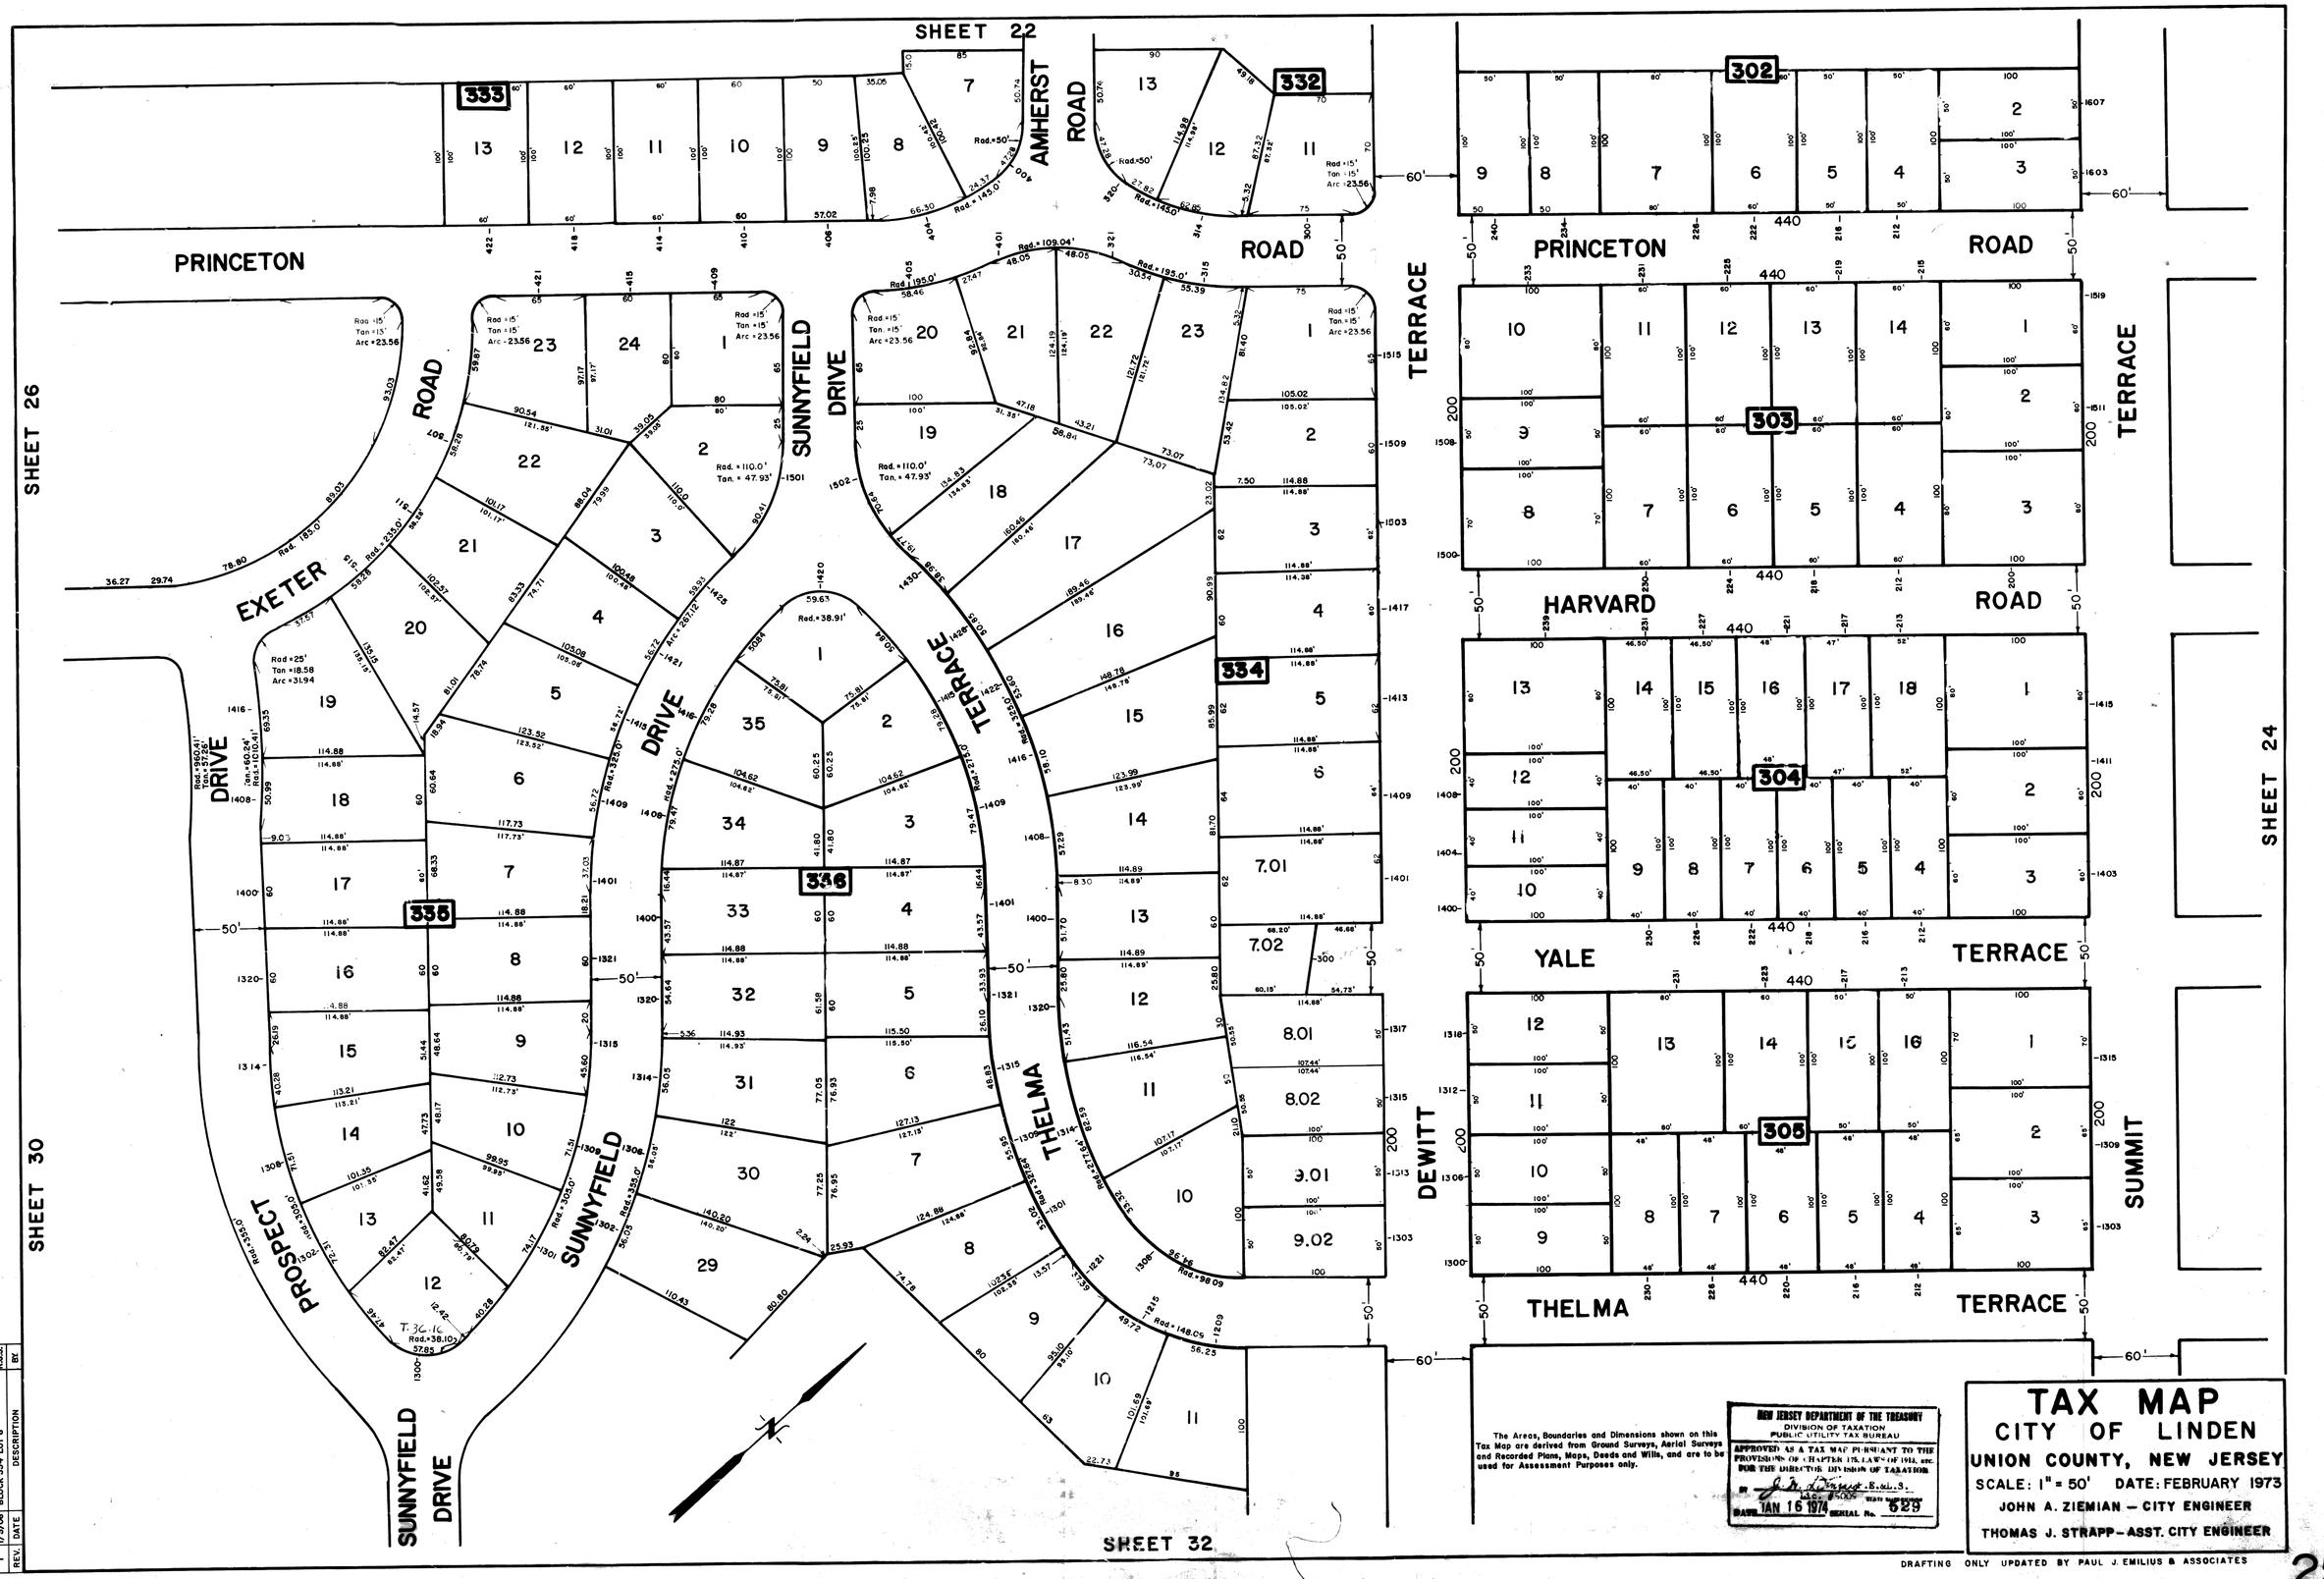
SHEET 22
SHEET 26
SHEET 30
SHEET 32
SHEET 24
PRINCETON ROAD
AMHERST ROAD
EXETER ROAD
SUNNYFIELD DRIVE
PROSPECT DRIVE
THELMA TERRACE
DEWITT TERRACE
HARVARD ROAD
YALE TERRACE
SUMMIT TERRACE
333
332
302
303
304
305
334
335
336
The Areas, Boundaries and Dimensions shown on this Tax Map are derived from Ground Surveys, Aerial Surveys and Recorded Plans, Maps, Deeds and Wills, and are to be used for Assessment Purposes only.
NEW JERSEY DEPARTMENT OF THE TREASURY
DIVISION OF TAXATION
PUBLIC UTILITY TAX BUREAU
APPROVED AS A TAX MAP PURSUANT TO THE PROVISIONS OF CHAPTER 175, LAWS OF 1913, etc. FOR THE DIRECTOR DIVISION OF TAXATION
DATE JAN 16 1974 SERIAL No. 529
TAX MAP
CITY OF LINDEN
UNION COUNTY, NEW JERSEY
SCALE: 1" = 50' DATE: FEBRUARY 1973
JOHN A. ZIEMIAN – CITY ENGINEER
THOMAS J. STRAPP – ASST. CITY ENGINEER
DRAFTING ONLY UPDATED BY PAUL J. EMILIUS & ASSOCIATES
1 1/3/06 BLOCK 334 LOT 8 R.G.S.
REV. DATE DESCRIPTION BY