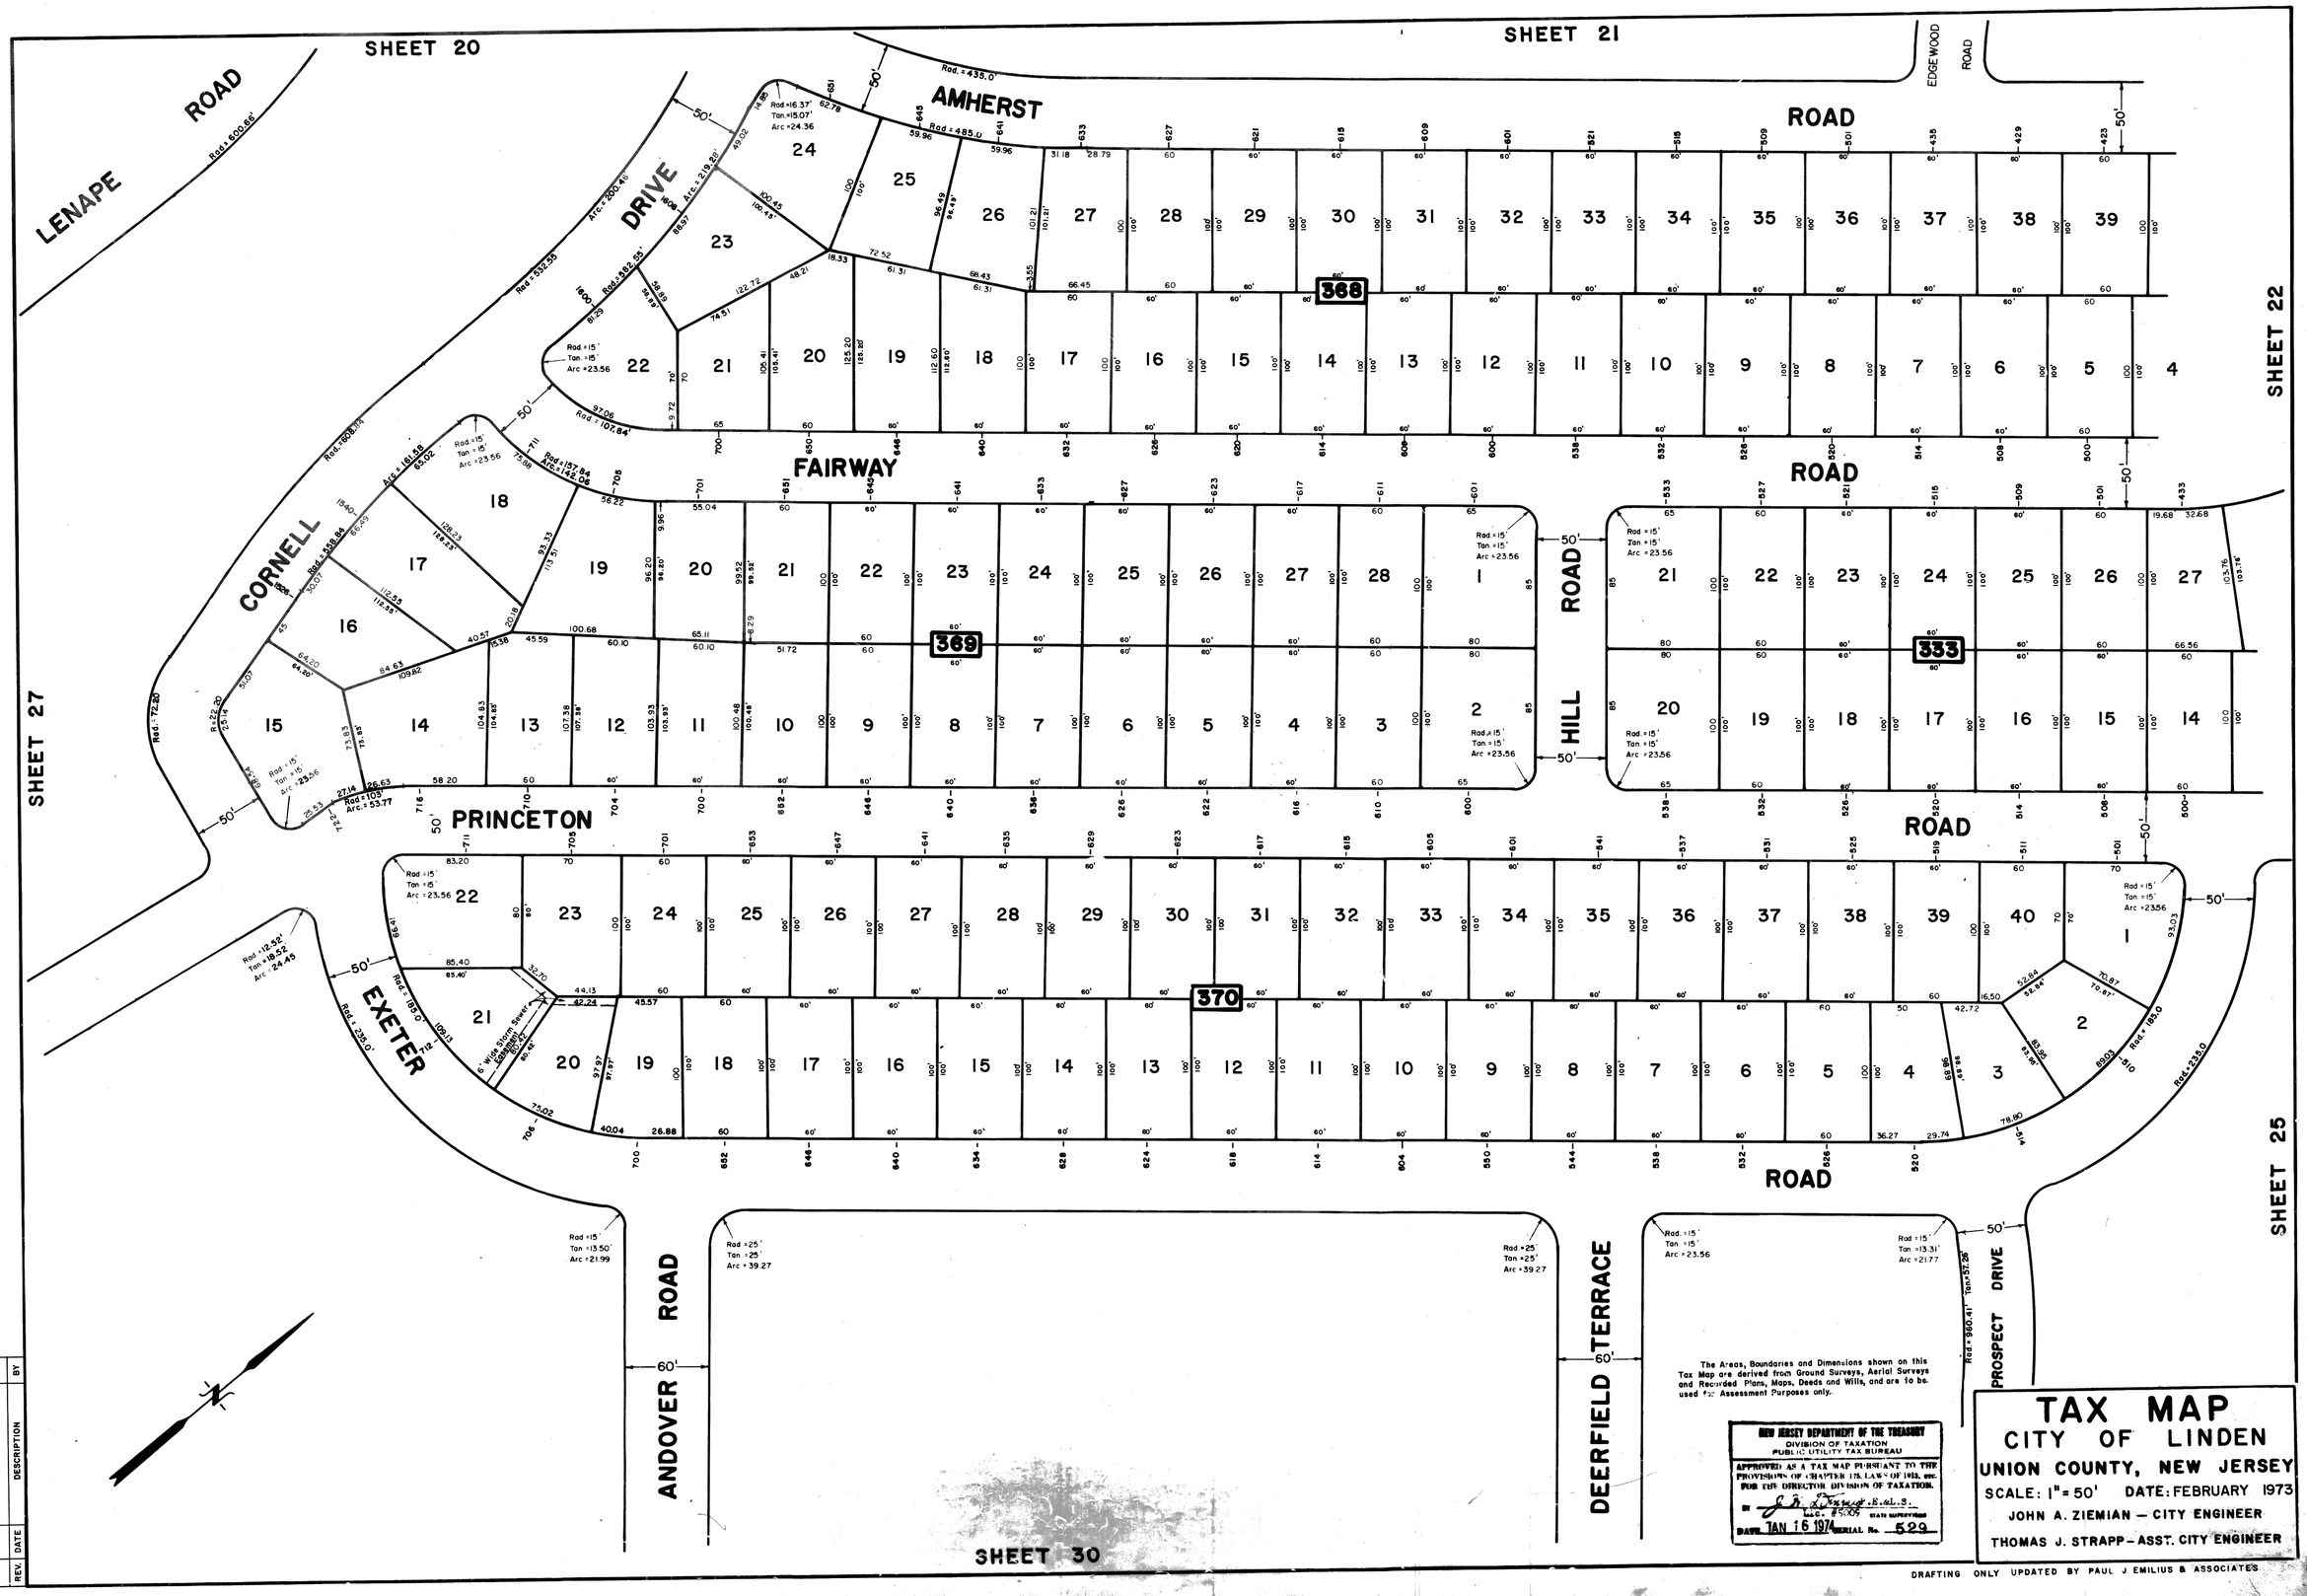
SHEET 20
SHEET 21
SHEET 22
SHEET 25
SHEET 27
SHEET 30
LENAPE ROAD
EDGEWOOD ROAD
AMHERST ROAD
CORNELL DRIVE
FAIRWAY ROAD
HILL ROAD
PRINCETON ROAD
EXETER ROAD
ANDOVER ROAD
DEERFIELD TERRACE
PROSPECT DRIVE
368
369
333
370
6" Wide Storm Sewer Easement
The Areas, Boundaries and Dimensions shown on this Tax Map are derived from Ground Surveys, Aerial Surveys and Recorded Plans, Maps, Deeds and Wills, and are to be used for Assessment Purposes only.
NEW JERSEY DEPARTMENT OF THE TREASURY
DIVISION OF TAXATION
PUBLIC UTILITY TAX BUREAU
APPROVED AS A TAX MAP PURSUANT TO THE PROVISIONS OF CHAPTER 175, LAWS OF 1973, etc. FOR THE DIRECTOR DIVISION OF TAXATION.
DATE JAN 16 1974 SERIAL No. 529
TAX MAP
CITY OF LINDEN
UNION COUNTY, NEW JERSEY
SCALE: 1" = 50' DATE: FEBRUARY 1973
JOHN A. ZIEMIAN — CITY ENGINEER
THOMAS J. STRAPP — ASST. CITY ENGINEER
DRAFTING ONLY UPDATED BY PAUL J EMILIUS & ASSOCIATES
REV. DATE DESCRIPTION BY