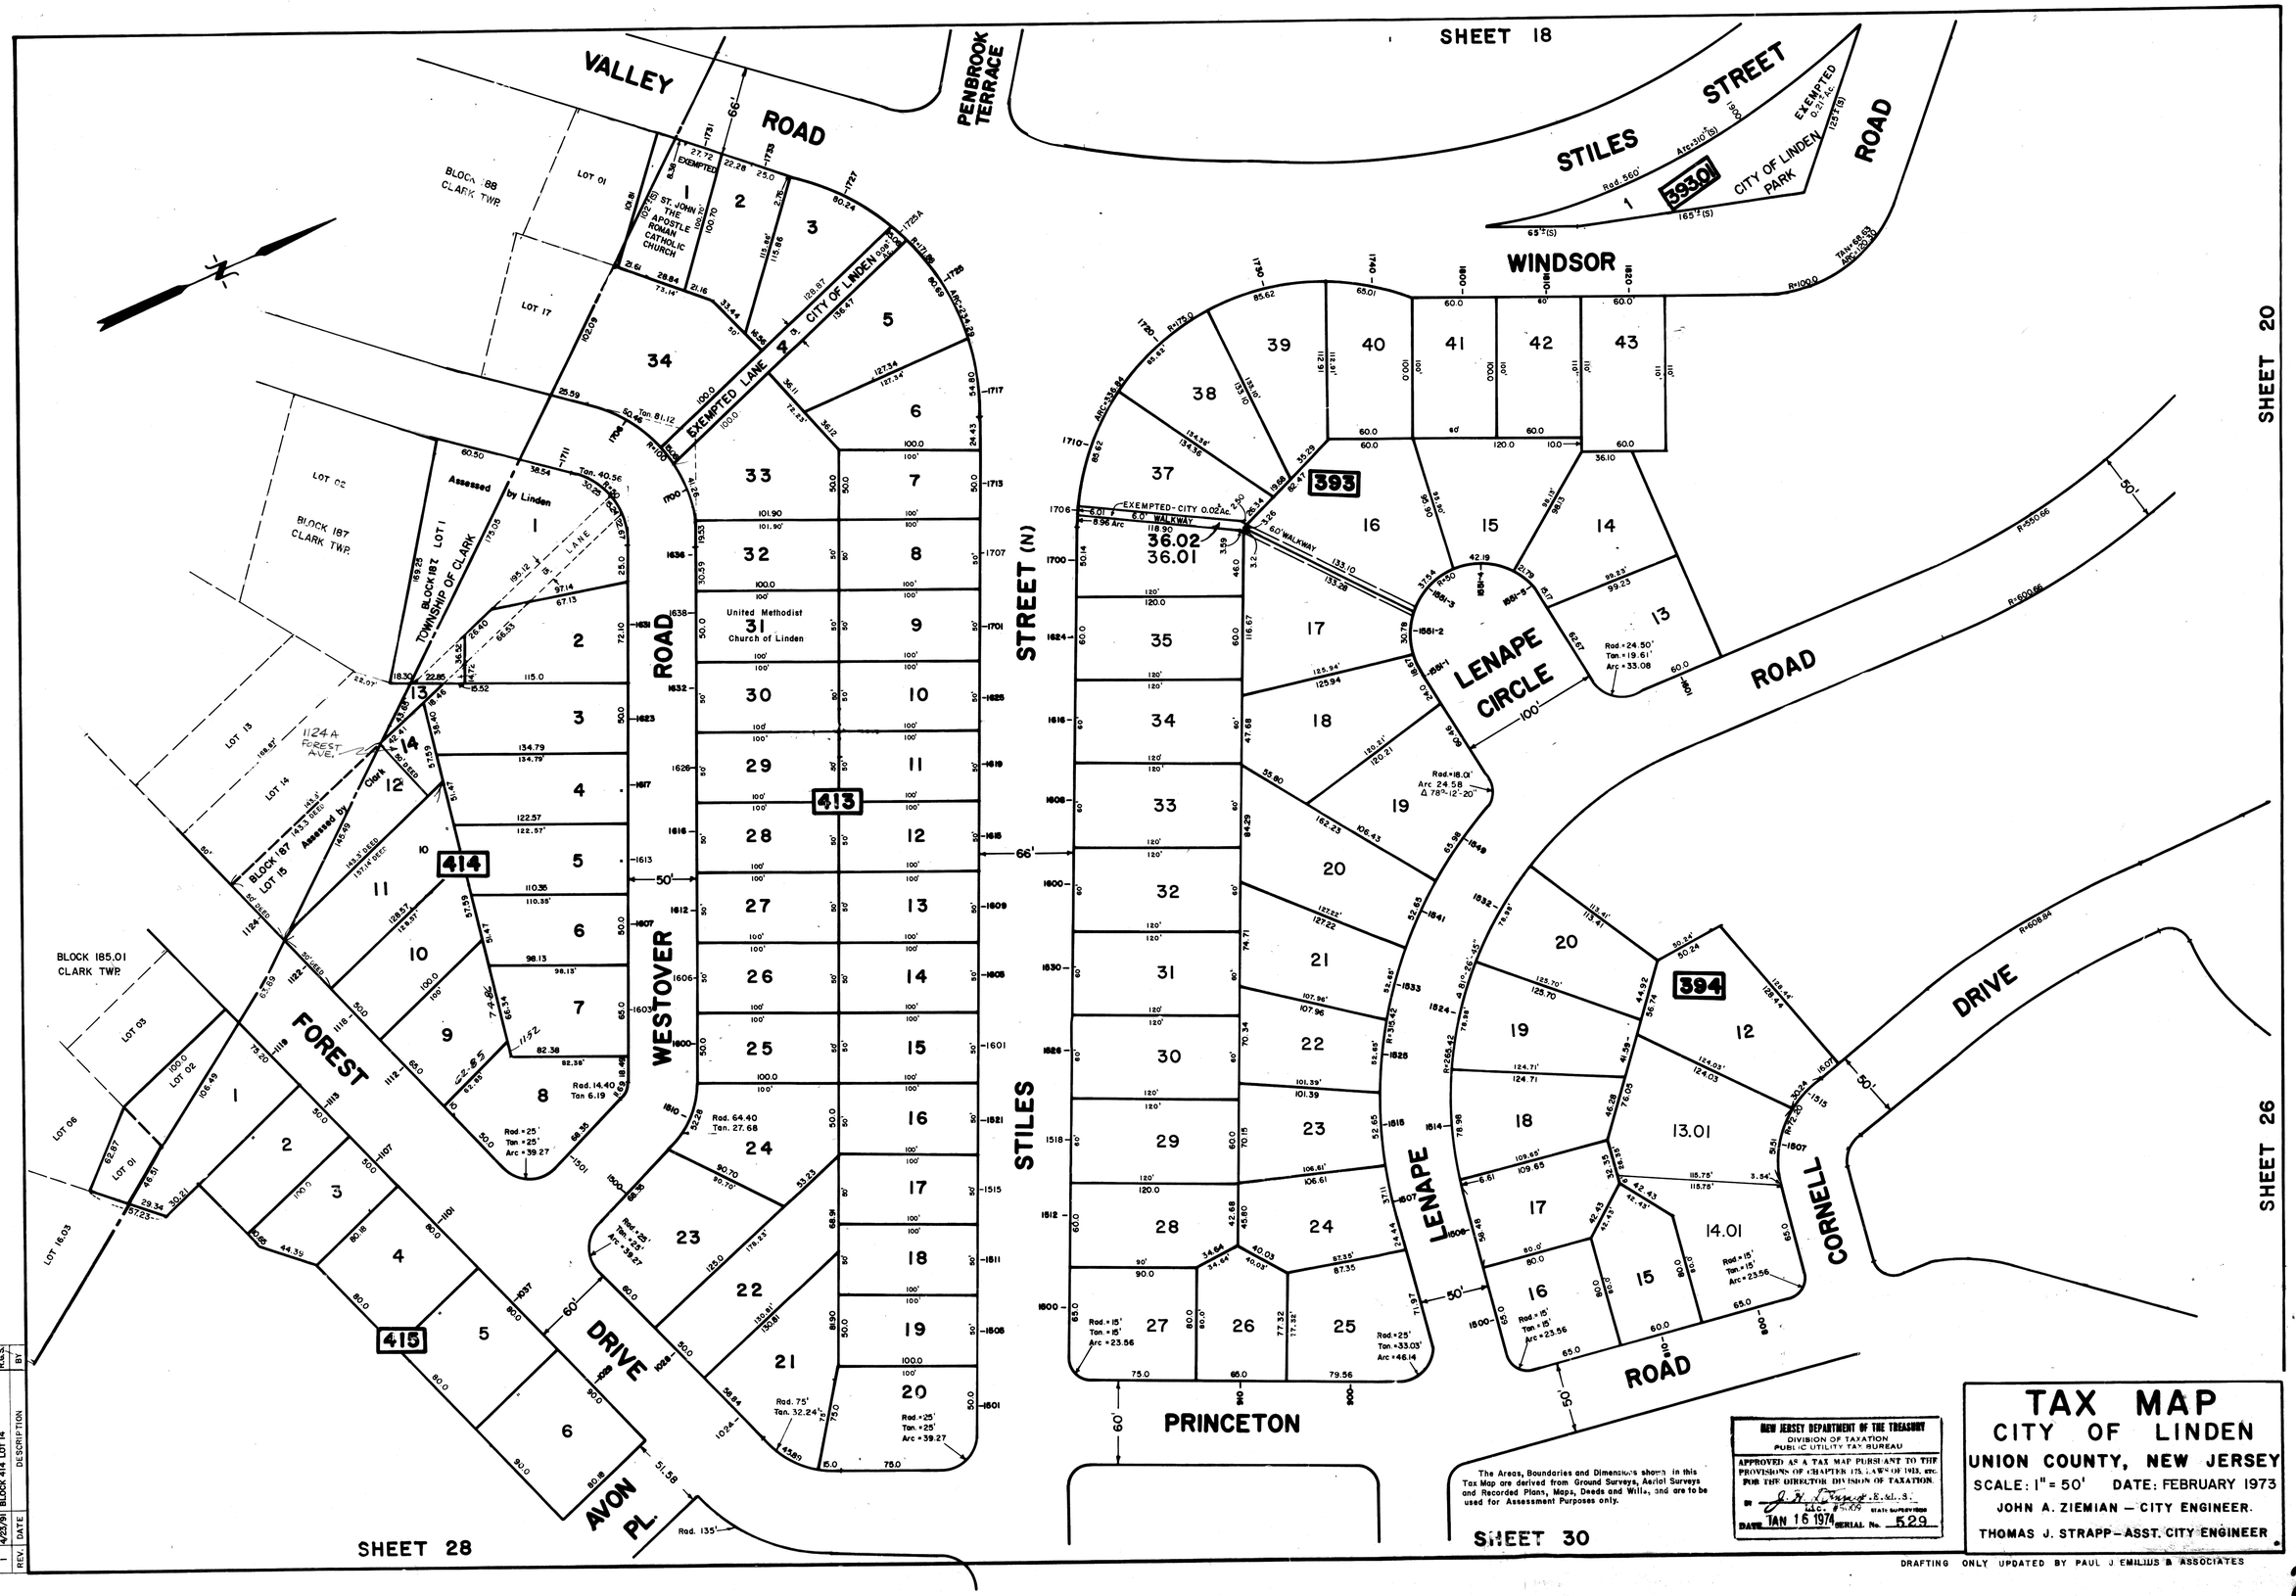

The Areas, Boundaries and Dimensions shown in this Tax Map are derived from Ground Surveys, Aerial Surveys and Recorded Plans, Maps, Deeds and Wills, and are to be used for Assessment Purposes only.

NEW JERSEY DEPARTMENT OF THE TREASURY
DIVISION OF TAXATION
PUBLIC UTILITY TAX BUREAU
APPROVED AS A TAX MAP PURSUANT TO THE PROVISIONS OF CHAPTER 175, LAWS OF 1913, ETC. FOR THE DIRECTOR DIVISION OF TAXATION.
BY J. J. Trapp L.S.M.S. LIC. # 21-424 STATE SUPERVISOR
DATE JAN 16 1974 SERIAL No. 529

TAX MAP
CITY OF LINDEN
UNION COUNTY, NEW JERSEY
SCALE: 1" = 50' DATE: FEBRUARY 1973
JOHN A. ZIEMIAN — CITY ENGINEER.
THOMAS J. STRAPP — ASST. CITY ENGINEER

REV.	DATE	DESCRIPTION	BY
3	5/8/69	Block 413 Lot 1	RGS
2	9/25/07	BLOCK 394 LOTS 13 & 14	R.G.S.
1	4/23/91	BLOCK 414 LOT 14	R.G.S.

DRAFTING ONLY UPDATED BY PAUL J EMILIUS & ASSOCIATES