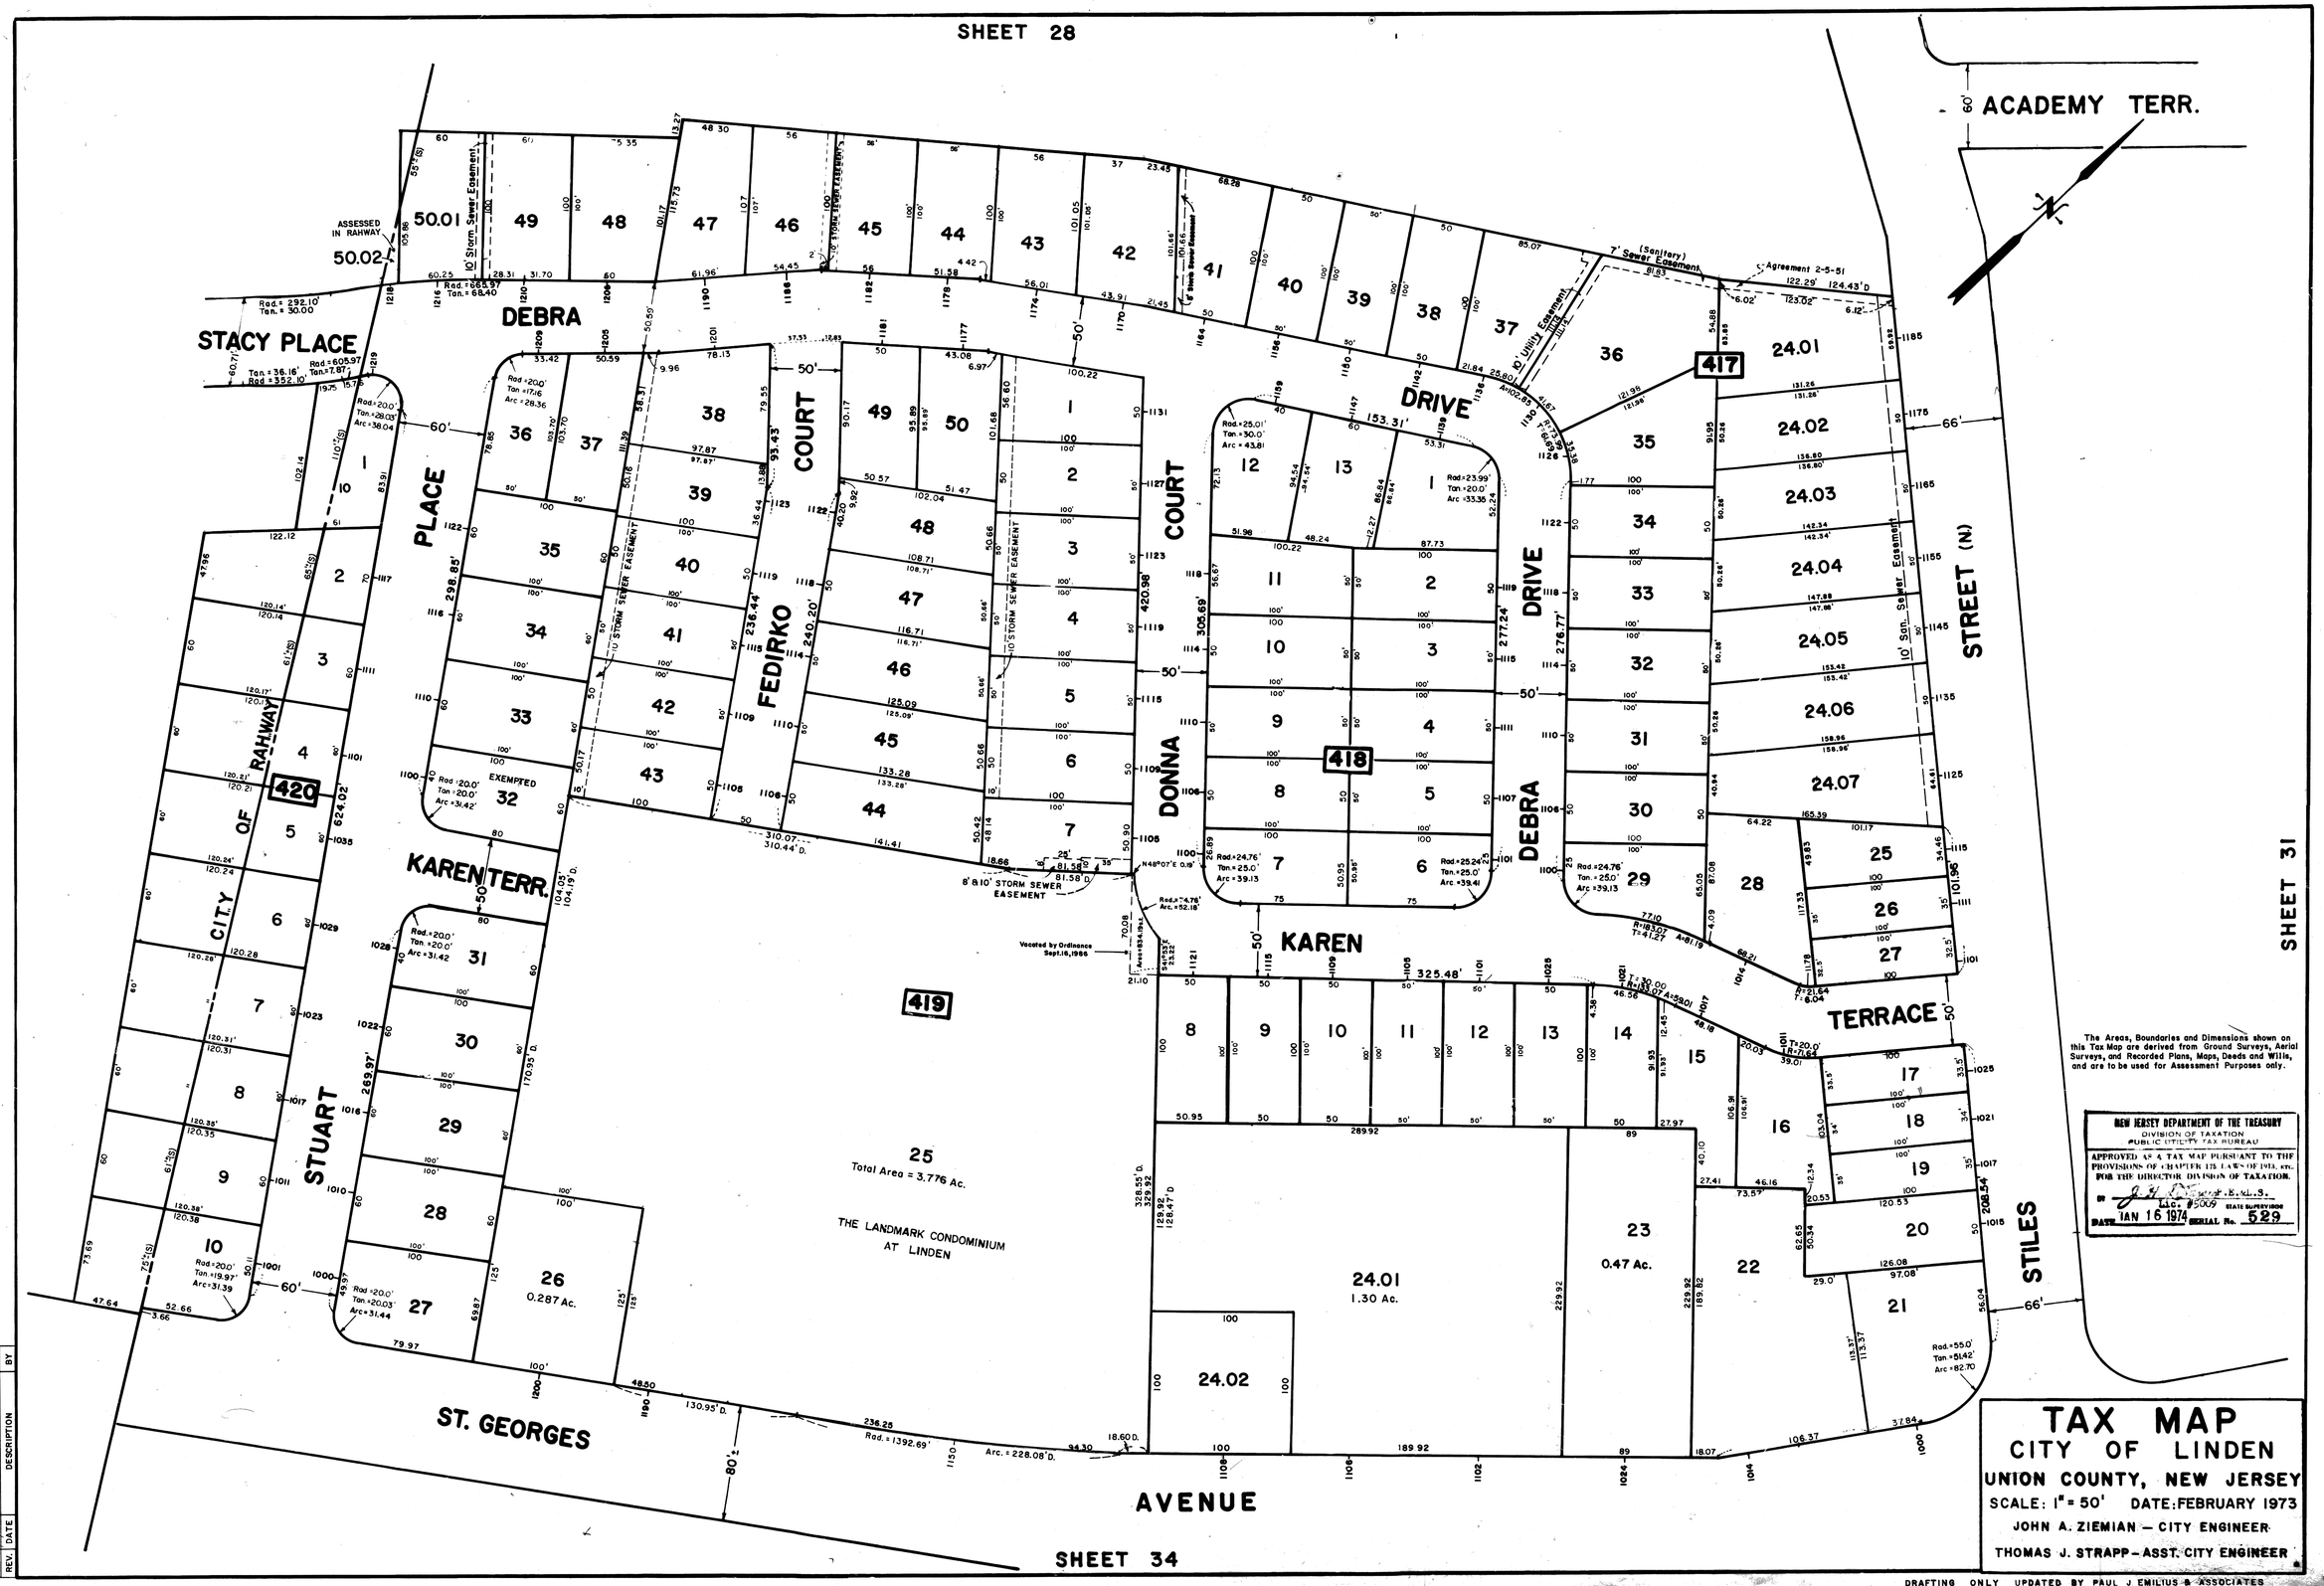
SHEET 28
ACADEMY TERR.
STACY PLACE
DEBRA
PLACE
FEDIRKO
COURT
DONNA
COURT
DRIVE
DEBRA
DRIVE
KAREN
TERRACE
STREET (N)
STILES
KARENTERR.
STUART
CITY OF RAHWAY
ST. GEORGES
AVENUE
SHEET 31
SHEET 34
ASSESSED IN RAHWAY
EXEMPTED
Total Area = 3.776 Ac.
THE LANDMARK CONDOMINIUM AT LINDEN
0.287 Ac.
1.30 Ac.
0.47 Ac.
The Areas, Boundaries and Dimensions shown on this Tax Map are derived from Ground Surveys, Aerial Surveys, and Recorded Plans, Maps, Deeds and Wills, and are to be used for Assessment Purposes only.
NEW JERSEY DEPARTMENT OF THE TREASURY
DIVISION OF TAXATION
PUBLIC UTILITY TAX BUREAU
APPROVED AS A TAX MAP PURSUANT TO THE PROVISIONS OF CHAPTER 175 LAWS OF 1913, ETC. FOR THE DIRECTOR DIVISION OF TAXATION.
BY
STATE SUPERVISOR
DATE JAN 16 1974 SERIAL No. 529
TAX MAP
CITY OF LINDEN
UNION COUNTY, NEW JERSEY
SCALE: 1" = 50' DATE: FEBRUARY 1973
JOHN A. ZIEMIAN — CITY ENGINEER
THOMAS J. STRAPP — ASST. CITY ENGINEER
DRAFTING ONLY UPDATED BY PAUL J EMILIUS & ASSOCIATES
REV. DATE DESCRIPTION BY
1 5/8/09 Block 419 Lot 32 RES