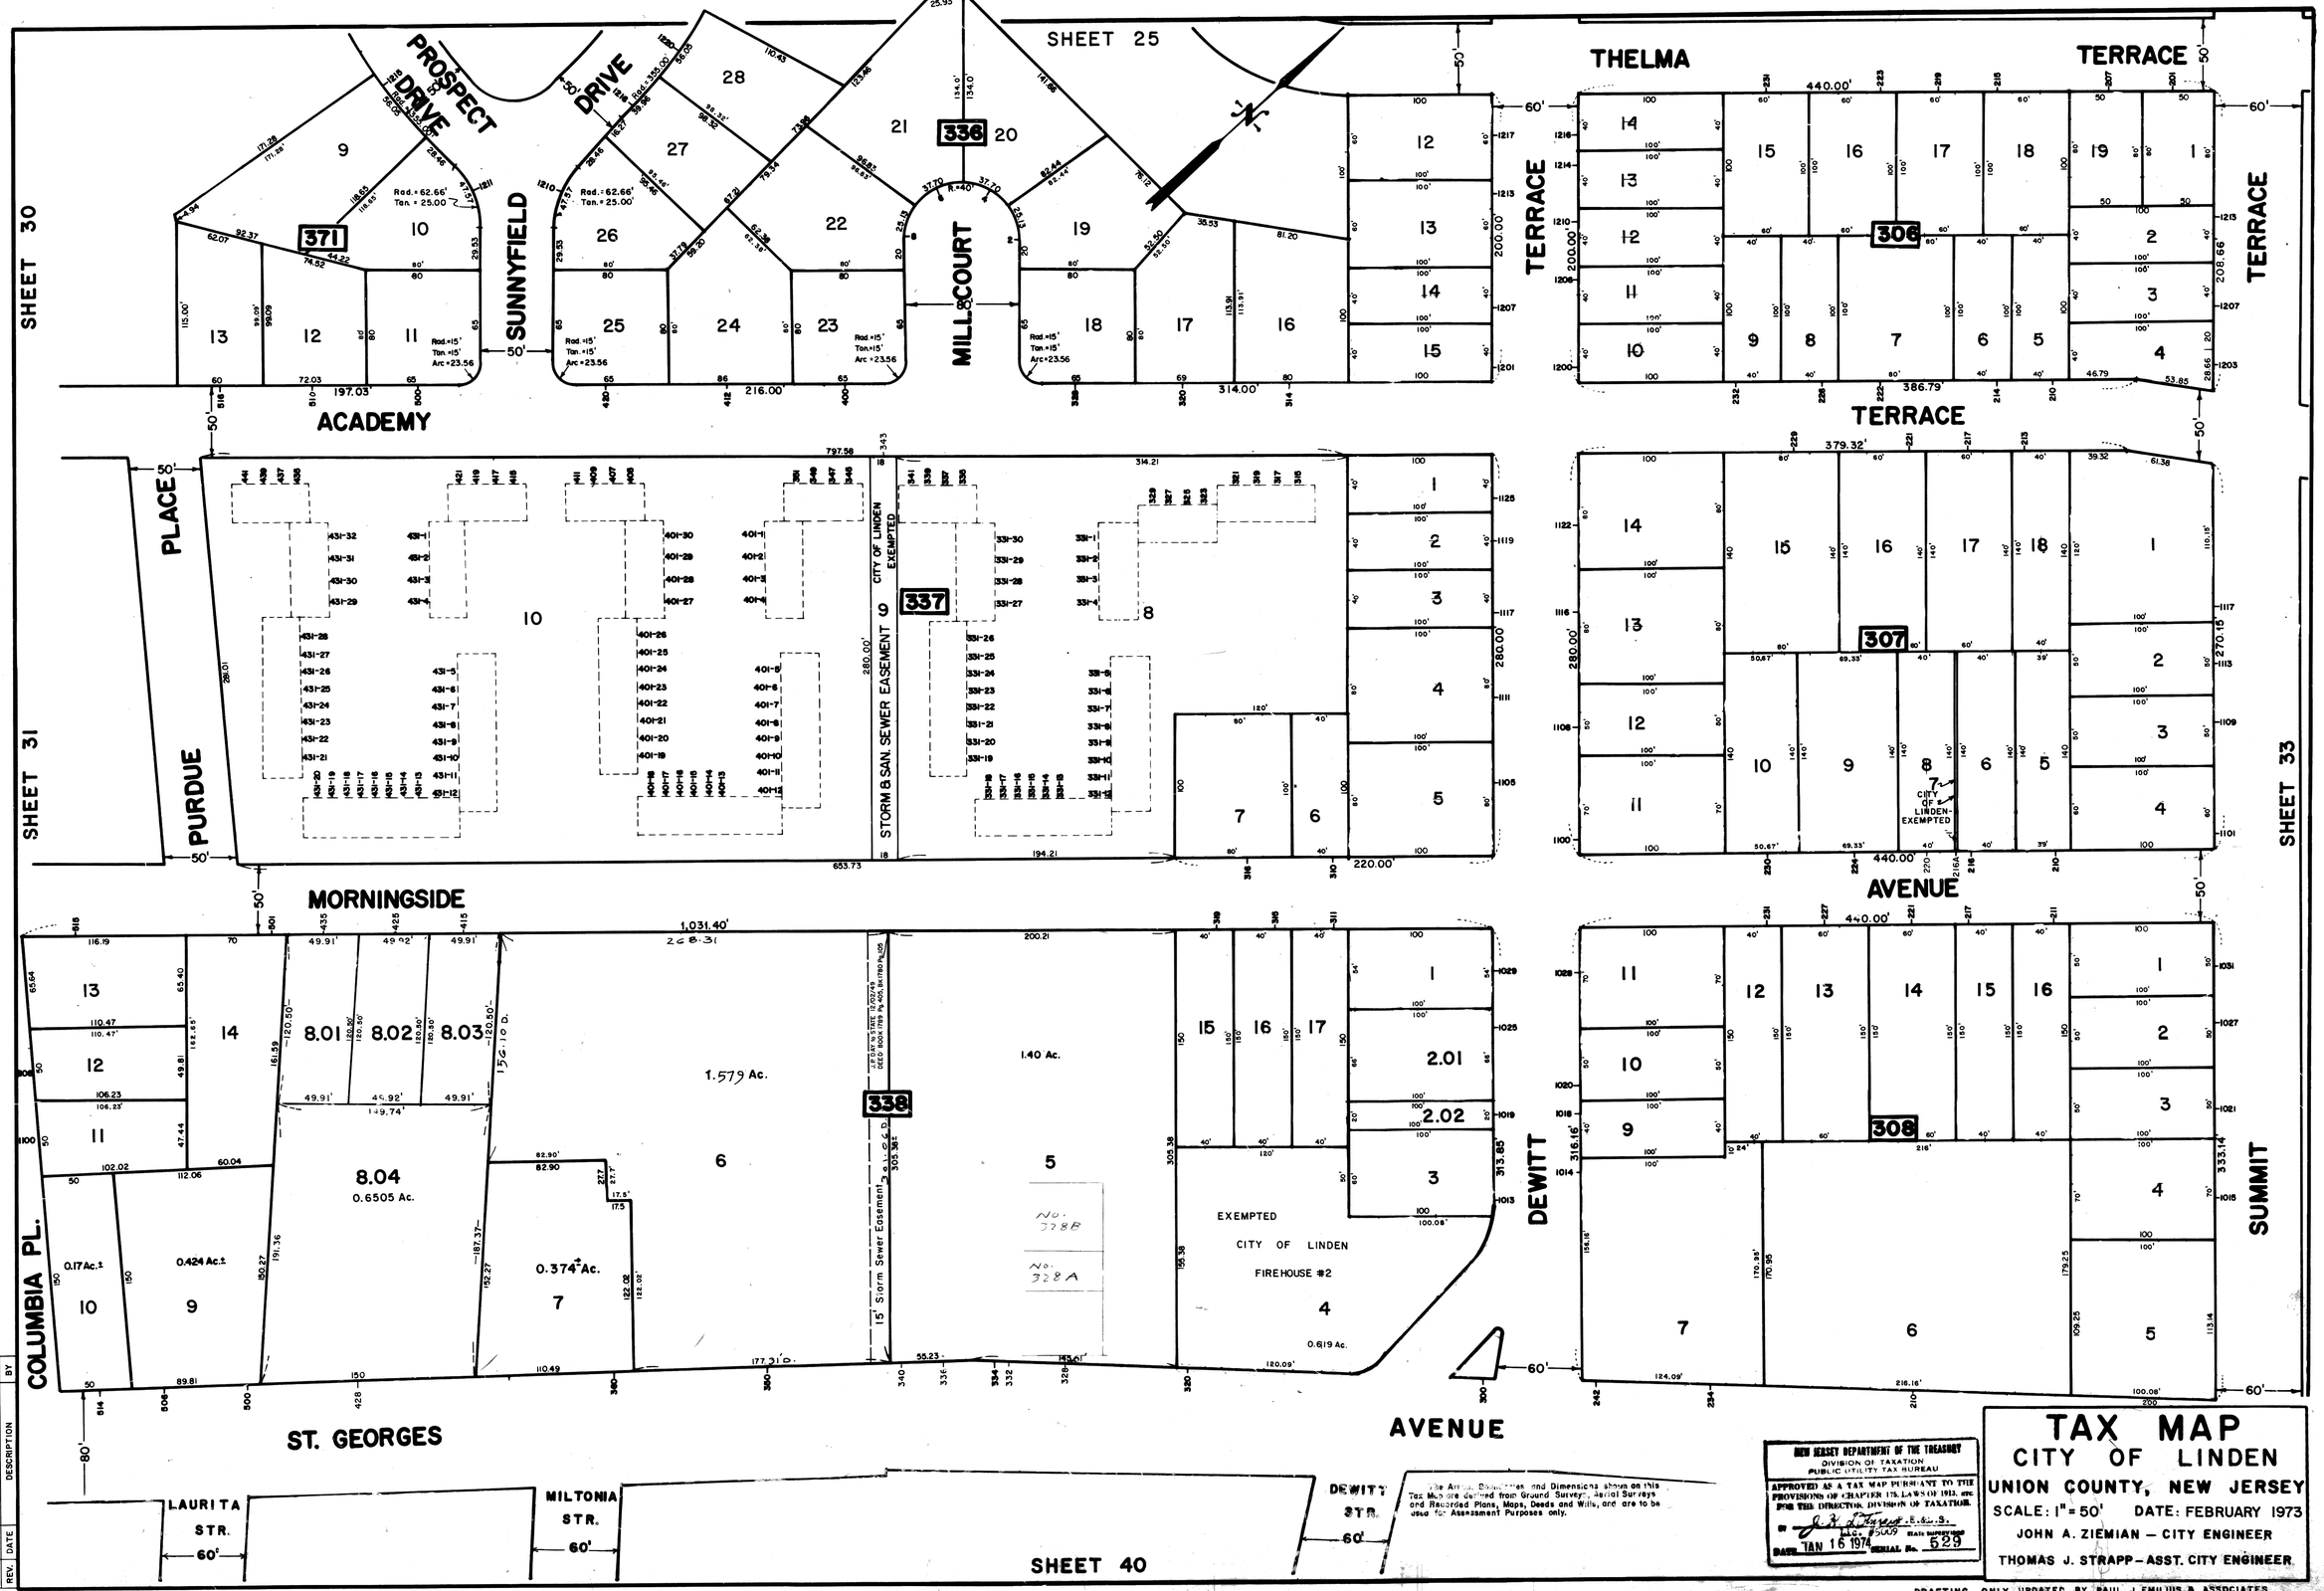
SHEET 25
SHEET 30
SHEET 31
SHEET 33
SHEET 40
PROSPECT DRIVE
SUNNYFIELD DRIVE
MILLCOURT
THELMA TERRACE
ACADEMY
PURDUE PLACE
MORNINGSIDE
AVENUE
COLUMBIA PL.
ST. GEORGES
DEWITT
SUMMIT
LAURITA STR.
MILTONIA STR.
DEWITT STR.
371
336
306
337
307
338
308
CITY OF LINDEN EXEMPTED
STORM & SAN. SEWER EASEMENT
15' Storm Sewer Easement
EXEMPTED
CITY OF LINDEN
FIREHOUSE #2
1.579 Ac.
1.40 Ac.
8.04
0.6505 Ac.
0.374± Ac.
0.424 Ac.±
0.17 Ac.±
0.619 Ac.
No. 328B
No. 328A
The Areas, Boundaries and Dimensions shown on this Tax Map are derived from Ground Surveys, Aerial Surveys and Recorded Plans, Maps, Deeds and Wills, and are to be used for Assessment Purposes only.
NEW JERSEY DEPARTMENT OF THE TREASURY
DIVISION OF TAXATION
PUBLIC UTILITY TAX BUREAU
APPROVED AS A TAX MAP PURSUANT TO THE PROVISIONS OF CHAPTER 175, LAWS OF 1913, etc. FOR THE DIRECTOR, DIVISION OF TAXATION.
BY J. H. L. Fryer E.&L.S.
Lic. #5009 State Supervisor
DATE JAN 16 1974 SERIAL No. 529
TAX MAP
CITY OF LINDEN
UNION COUNTY, NEW JERSEY
SCALE: 1" = 50' DATE: FEBRUARY 1973
JOHN A. ZIEMIAN – CITY ENGINEER
THOMAS J. STRAPP – ASST. CITY ENGINEER
DRAFTING ONLY UPDATED BY PAUL J. EMILIUS & ASSOCIATES
REV. DATE DESCRIPTION BY