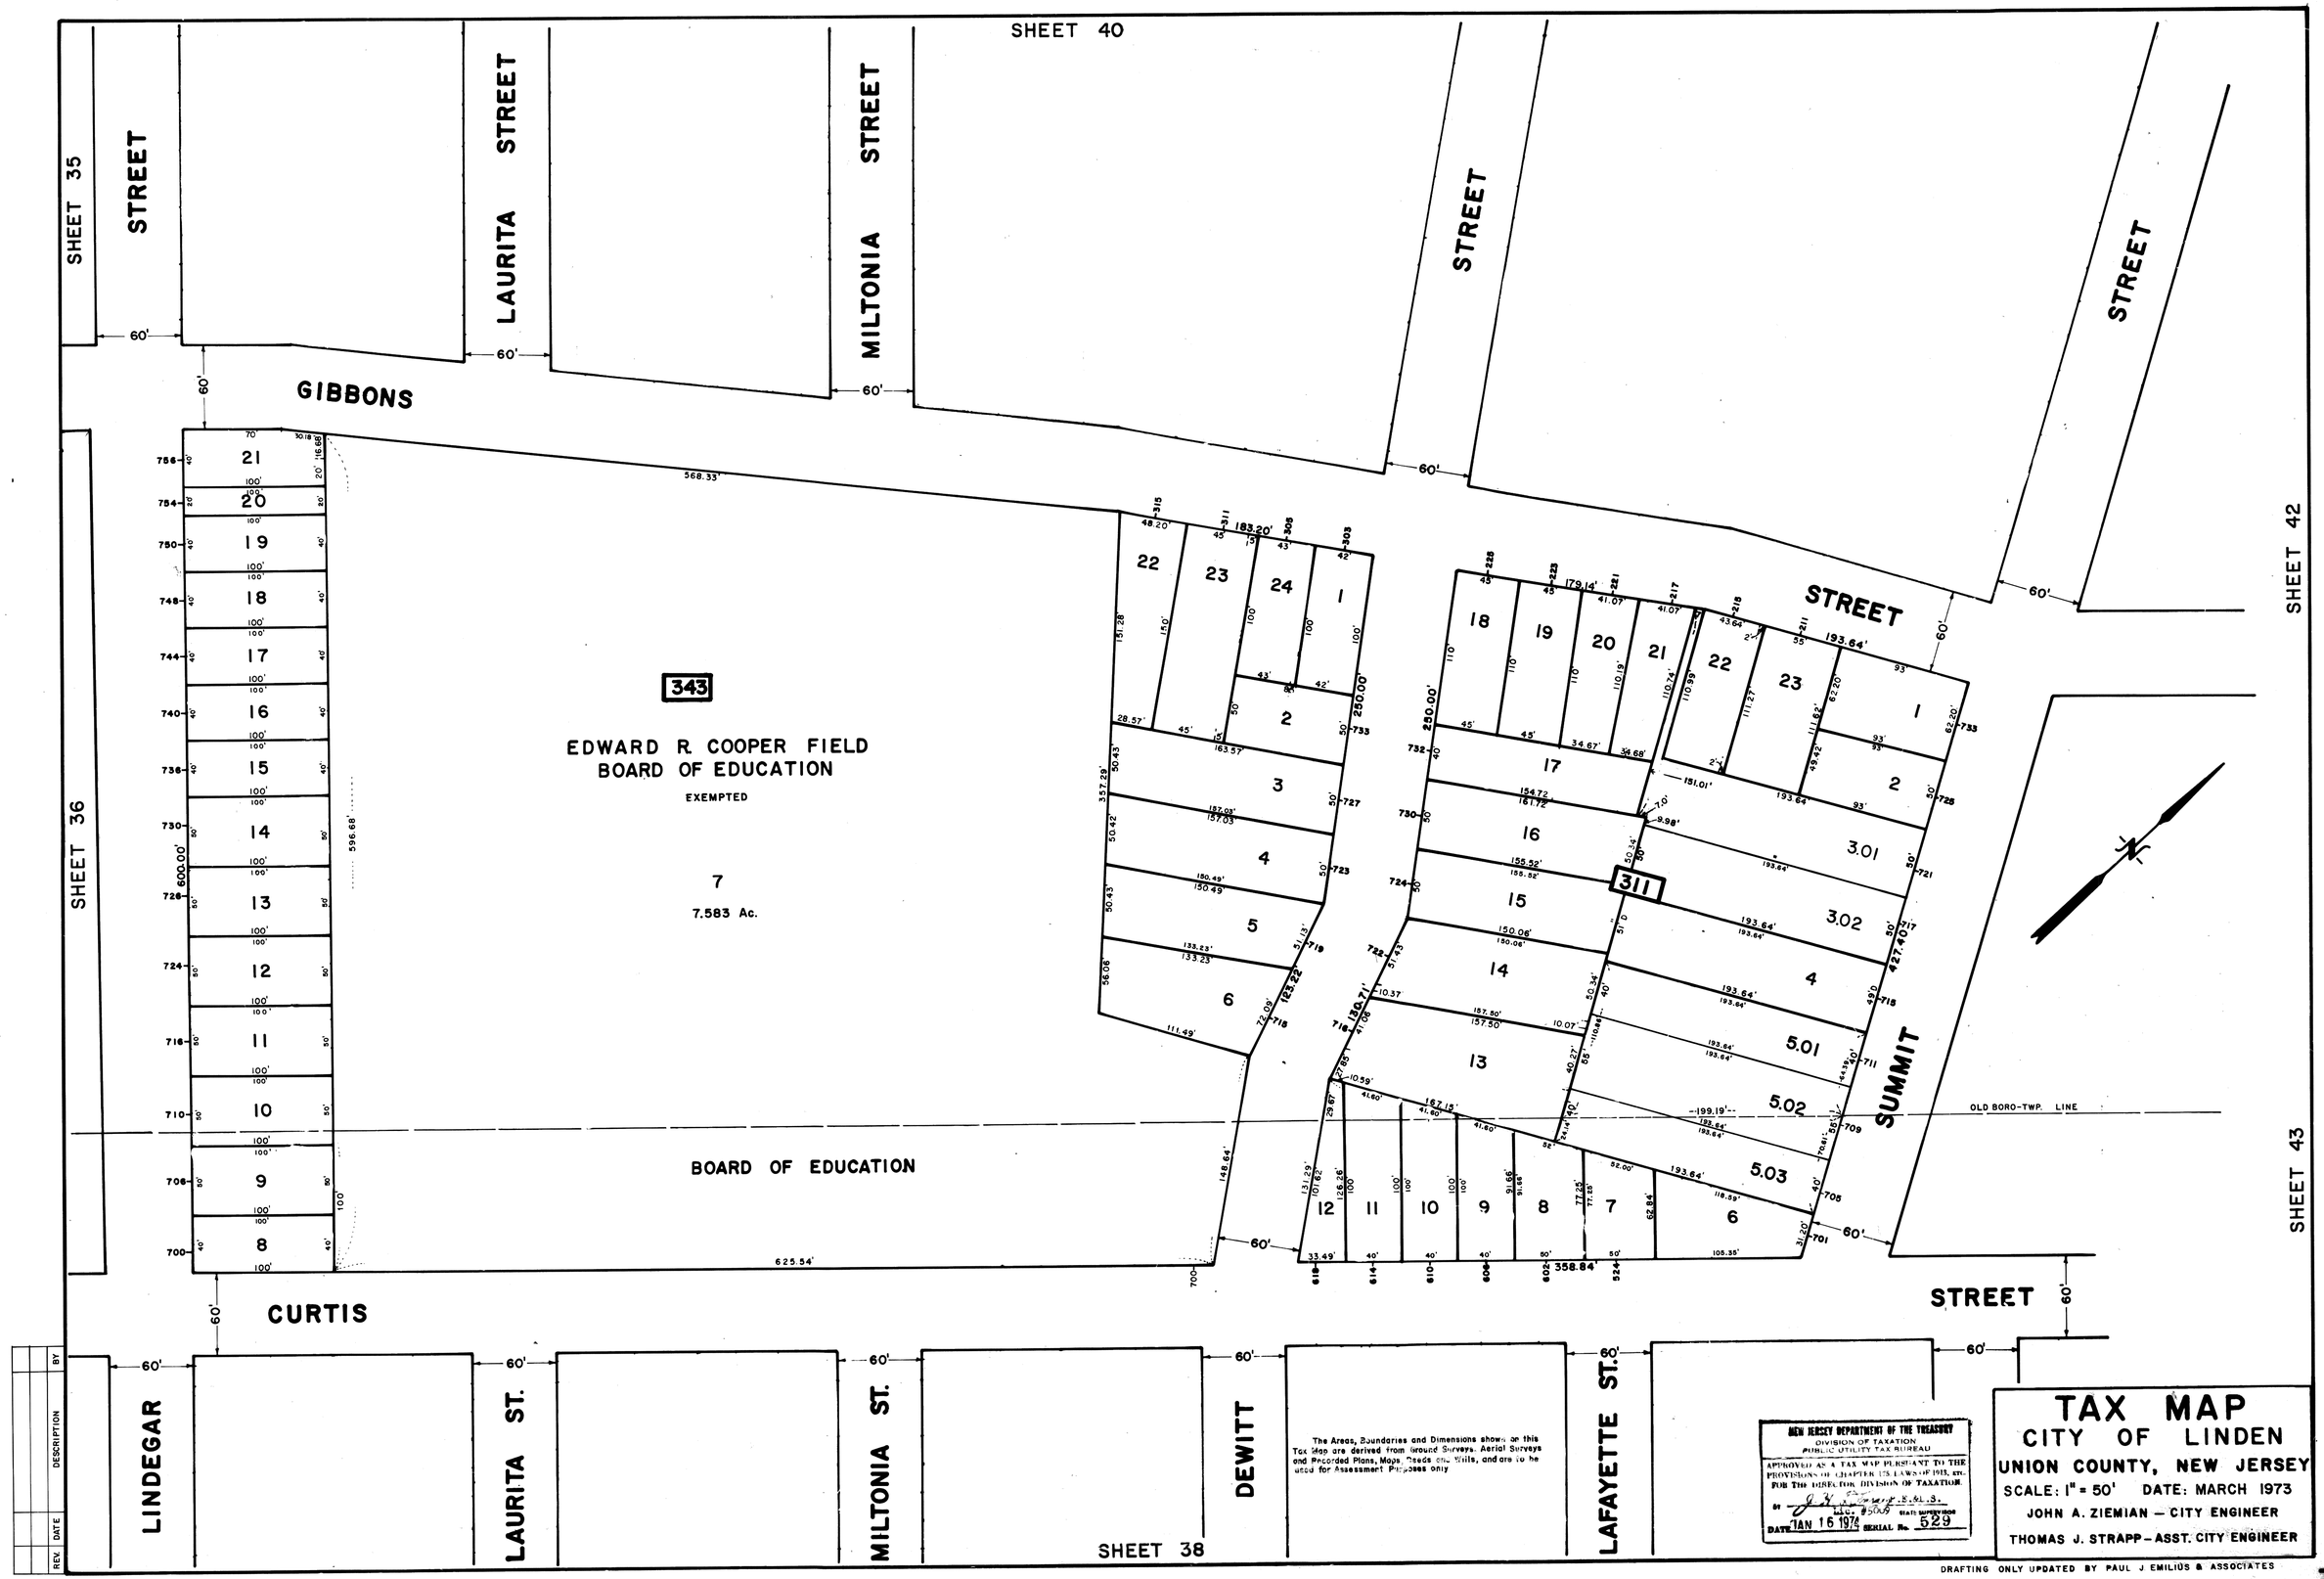
SHEET 40
SHEET 35
SHEET 36
SHEET 42
SHEET 43
SHEET 38
STREET
LAURITA STREET
MILTONIA STREET
STREET
STREET
GIBBONS
CURTIS
STREET
STREET
SUMMIT
LINDEGAR
LAURITA ST.
MILTONIA ST.
DEWITT
LAFAYETTE ST.
343
EDWARD R. COOPER FIELD
BOARD OF EDUCATION
EXEMPTED
7
7.583 Ac.
BOARD OF EDUCATION
311
OLD BORO-TWP. LINE
REV
DATE
DESCRIPTION
BY
The Areas, Boundaries and Dimensions shown on this Tax Map are derived from Ground Surveys, Aerial Surveys and Recorded Plans, Maps, Deeds, etc. Wills, and are to be used for Assessment Purposes only
NEW JERSEY DEPARTMENT OF THE TREASURY
DIVISION OF TAXATION
PUBLIC UTILITY TAX BUREAU
APPROVED AS A TAX MAP PURSUANT TO THE PROVISIONS OF CHAPTER 175 LAWS OF 1913, ETC.
FOR THE DIRECTOR, DIVISION OF TAXATION
BY
DATE JAN 16 1974
SERIAL No. 529
TAX MAP
CITY OF LINDEN
UNION COUNTY, NEW JERSEY
SCALE: 1" = 50'
DATE: MARCH 1973
JOHN A. ZIEMIAN — CITY ENGINEER
THOMAS J. STRAPP — ASST. CITY ENGINEER
DRAFTING ONLY UPDATED BY PAUL J EMILIUS & ASSOCIATES