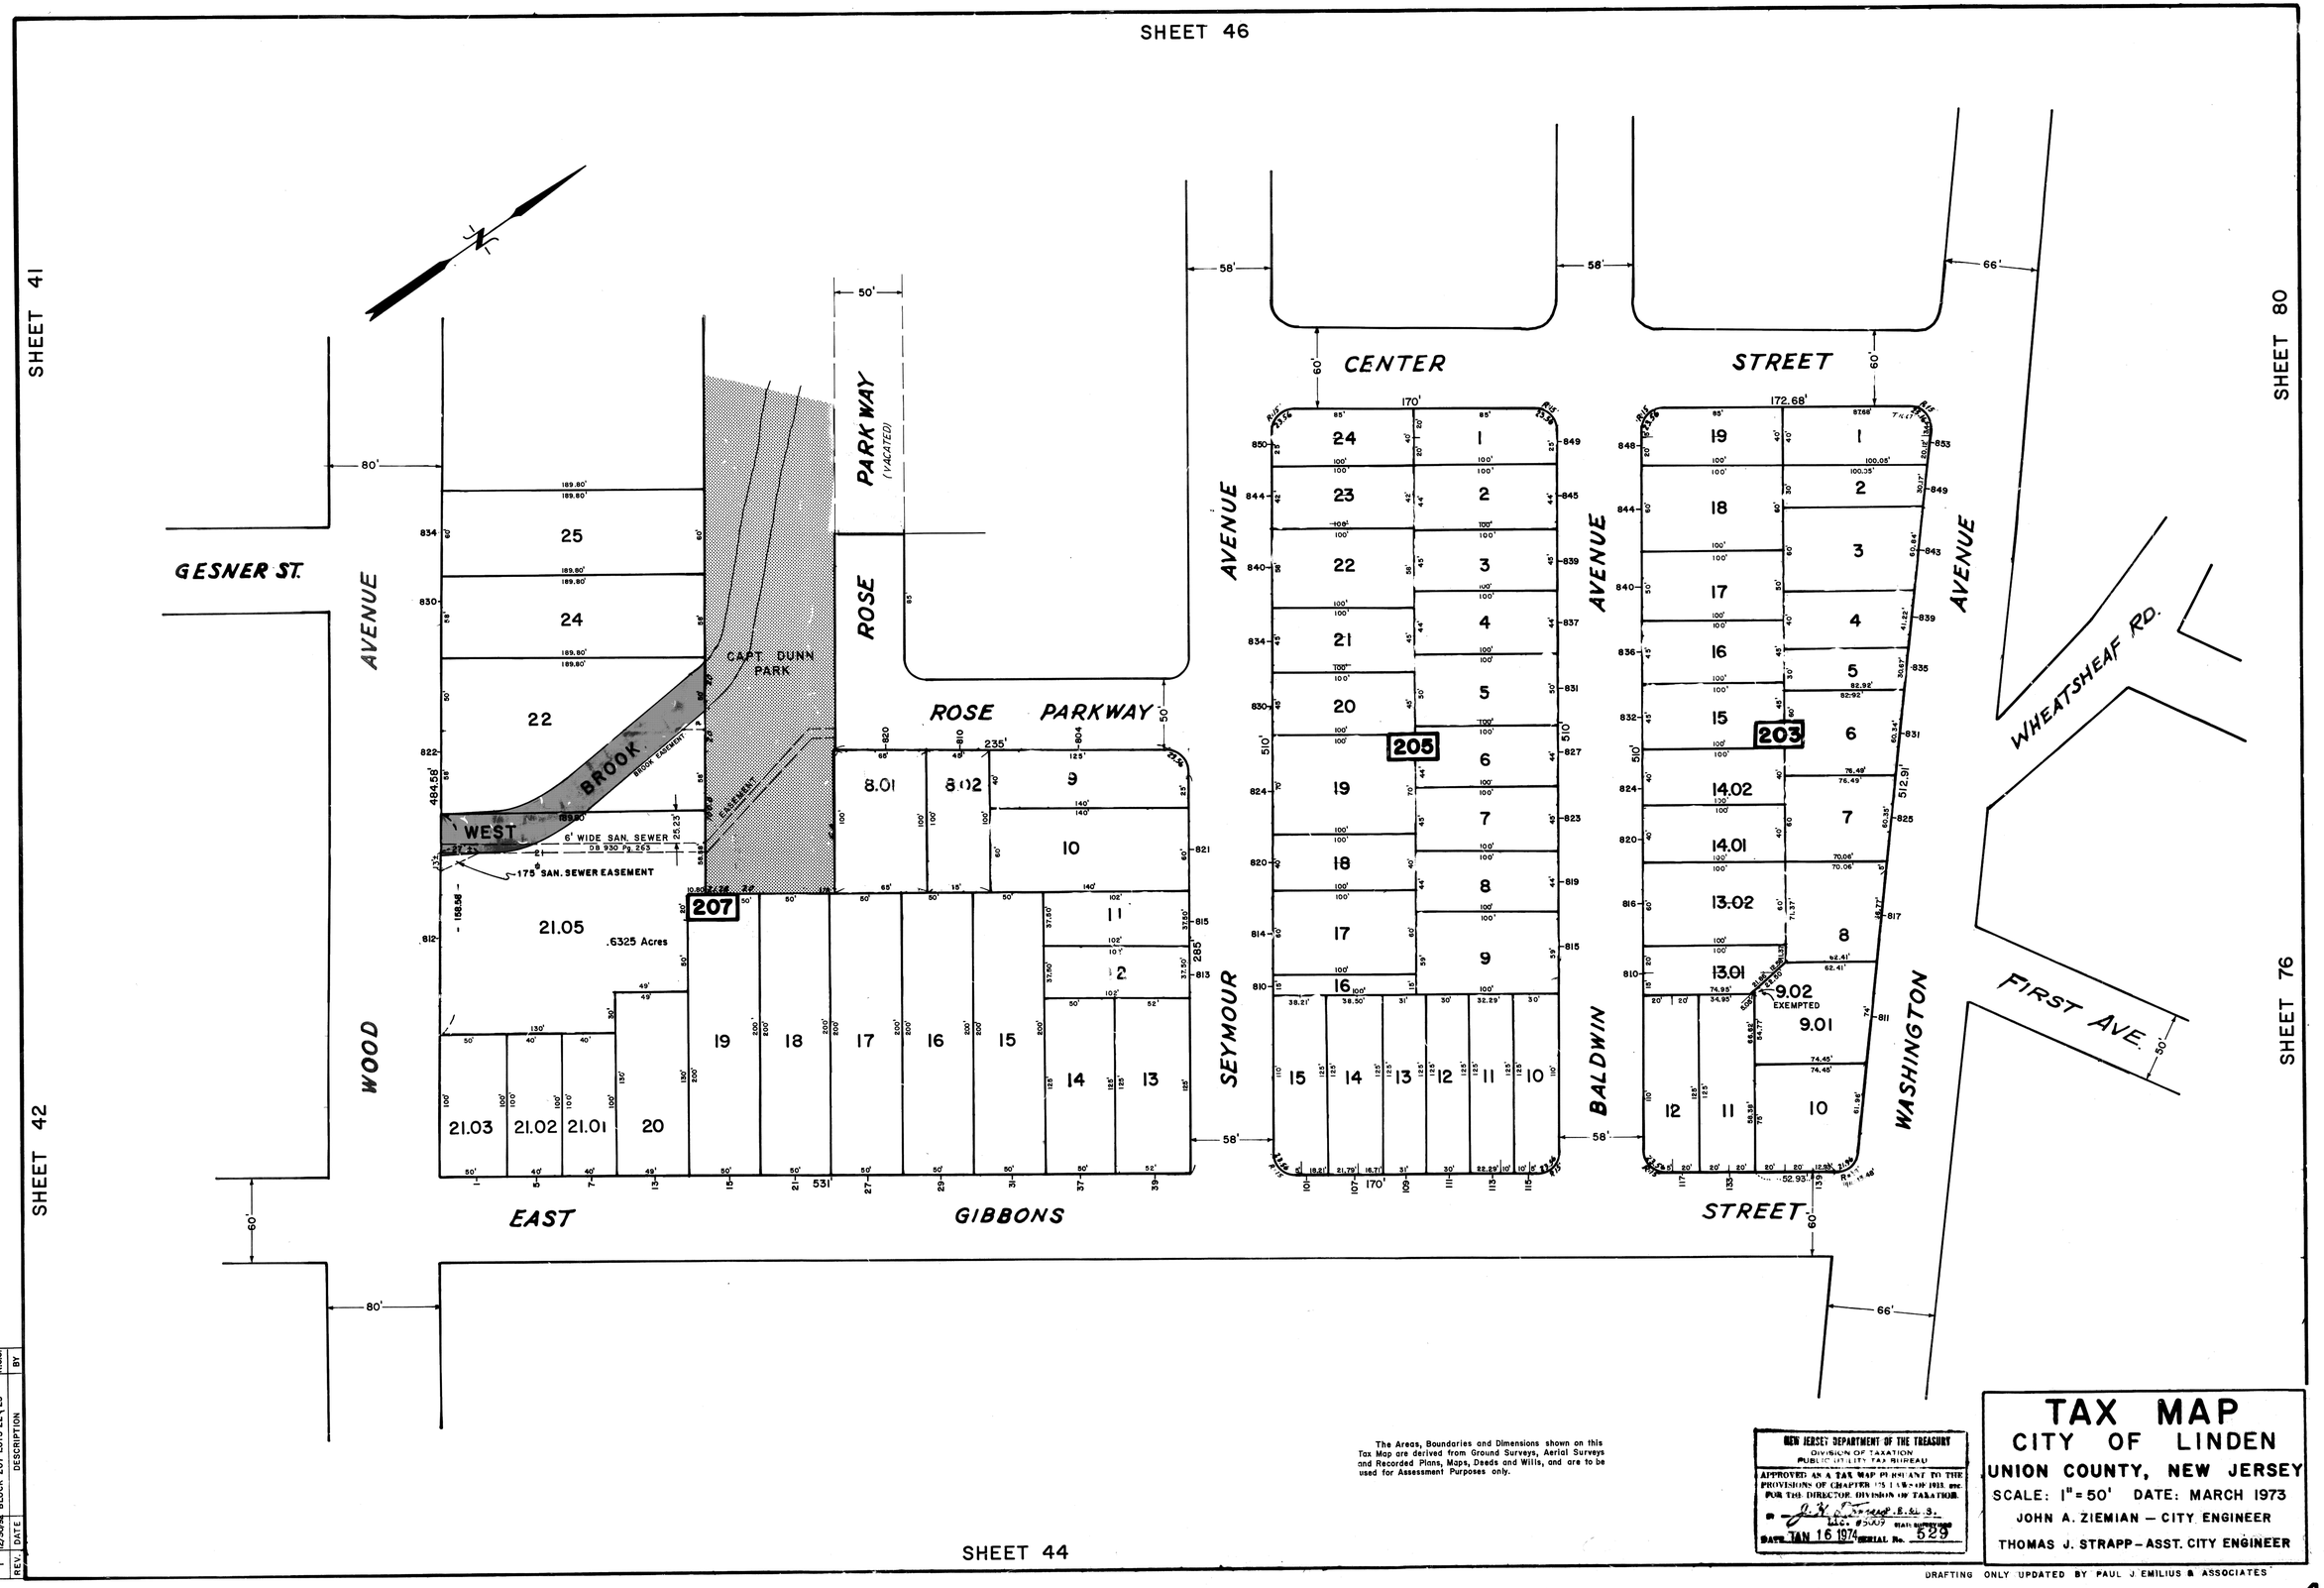
SHEET 46
SHEET 41
SHEET 80
SHEET 42
SHEET 76
SHEET 44
GESNER ST.
WOOD AVENUE
EAST GIBBONS STREET
ROSE PARKWAY
ROSE PARKWAY (VACATED)
CAPT. DUNN PARK
WEST BROOK
6' WIDE SAN. SEWER
175' SAN. SEWER EASEMENT
.6325 Acres
207
205
203
CENTER STREET
SEYMOUR AVENUE
BALDWIN AVENUE
WASHINGTON AVENUE
WHEATSHEAF RD.
FIRST AVE.
EXEMPTED
The Areas, Boundaries and Dimensions shown on this Tax Map are derived from Ground Surveys, Aerial Surveys and Recorded Plans, Maps, Deeds and Wills, and are to be used for Assessment Purposes only.
NEW JERSEY DEPARTMENT OF THE TREASURY
DIVISION OF TAXATION
PUBLIC UTILITY TAX BUREAU
APPROVED AS A TAX MAP PURSUANT TO THE PROVISIONS OF CHAPTER 175 LAWS OF 1913, etc.
FOR THE DIRECTOR, DIVISION OF TAXATION.
DATE JAN 16 1974 SERIAL No. 529
TAX MAP
CITY OF LINDEN
UNION COUNTY, NEW JERSEY
SCALE: 1" = 50' DATE: MARCH 1973
JOHN A. ZIEMIAN — CITY ENGINEER
THOMAS J. STRAPP — ASST. CITY ENGINEER
DRAFTING ONLY UPDATED BY PAUL J. EMILIUS & ASSOCIATES
REV. DATE DESCRIPTION BY
2 6/14/93 BLOCK 203 LOTS 14.01 & 14.02 R.G.S.
1 12/30/92 BLOCK 207 LOTS 22 & 23 R.G.S.