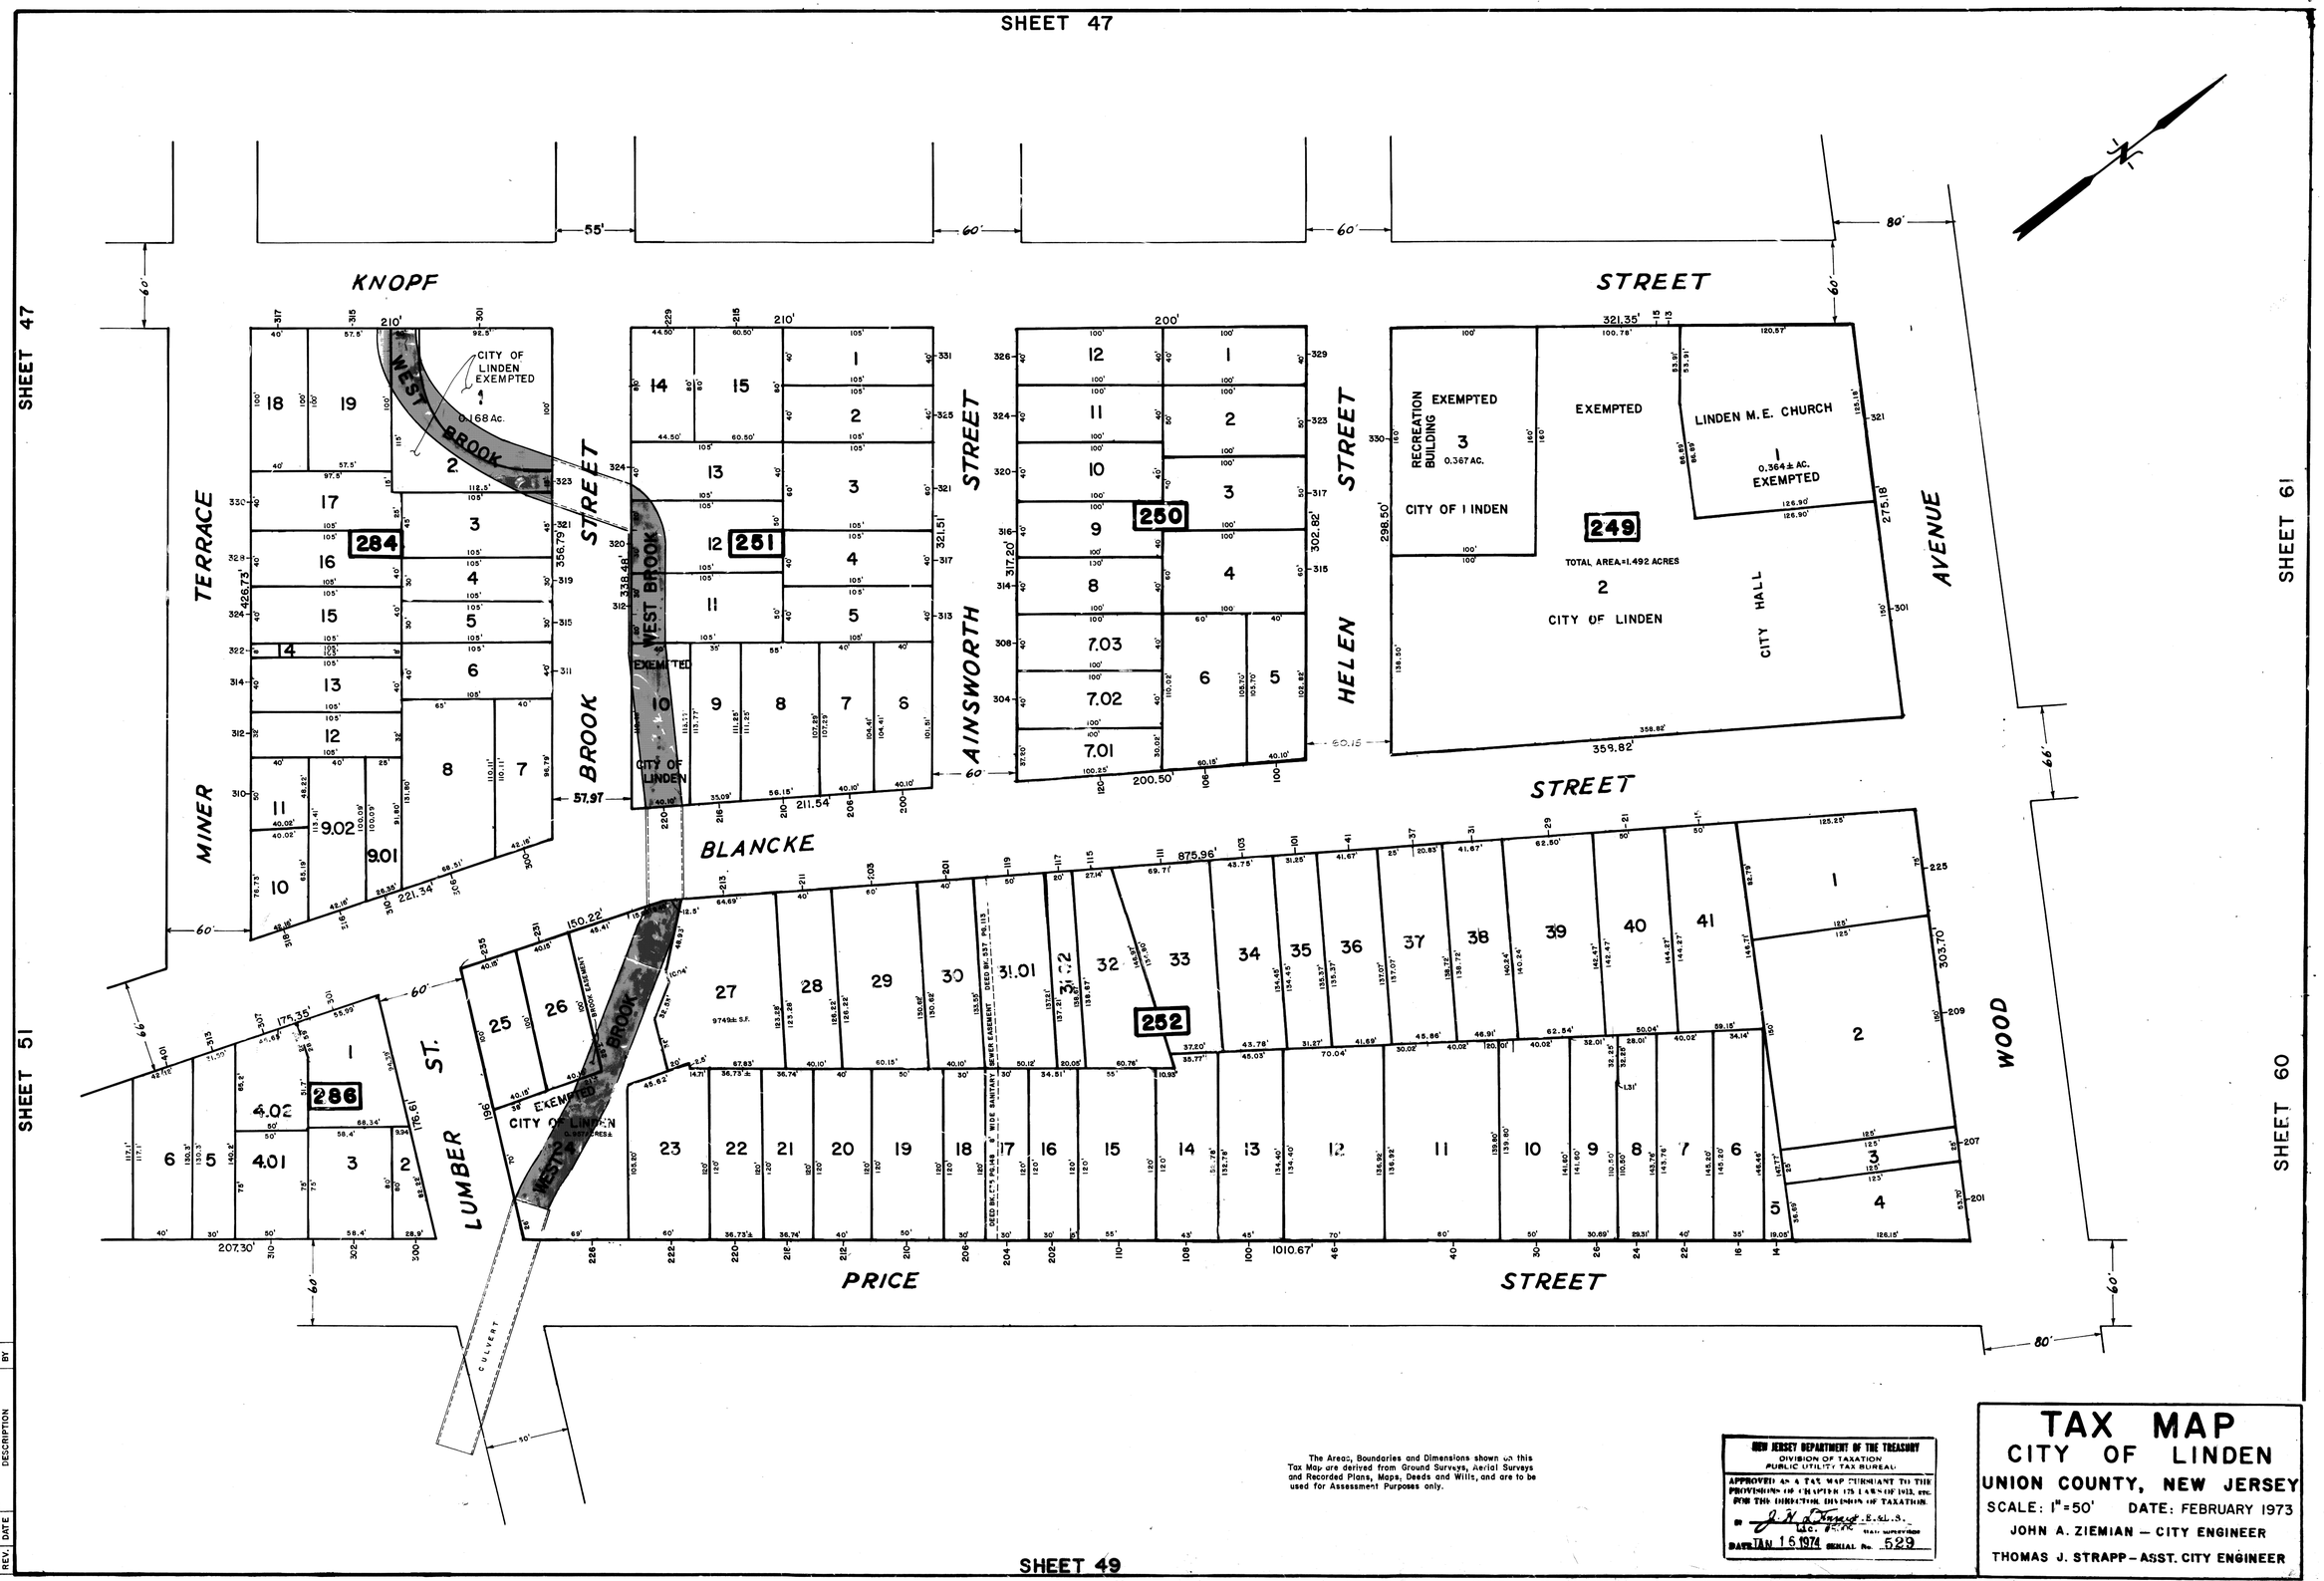
SHEET 47
SHEET 47
SHEET 51
SHEET 61
SHEET 60
SHEET 49
KNOPF
STREET
MINER
TERRACE
BROOK
STREET
AINSWORTH
STREET
HELEN
STREET
AVENUE
BLANCKE
STREET
LUMBER
ST.
PRICE
STREET
WOOD
WEST BROOK
CITY OF LINDEN EXEMPTED
0.168 Ac.
284
251
250
249
252
286
RECREATION BUILDING
EXEMPTED
0.367 AC.
CITY OF LINDEN
LINDEN M.E. CHURCH
0.364± AC.
EXEMPTED
TOTAL AREA=1.492 ACRES
CITY OF LINDEN
CITY HALL
CULVERT
The Areas, Boundaries and Dimensions shown on this Tax Map are derived from Ground Surveys, Aerial Surveys and Recorded Plans, Maps, Deeds and Wills, and are to be used for Assessment Purposes only.
NEW JERSEY DEPARTMENT OF THE TREASURY
DIVISION OF TAXATION
PUBLIC UTILITY TAX BUREAU
APPROVED AS A TAX MAP PURSUANT TO THE PROVISIONS OF CHAPTER 175 LAWS OF 1913, ETC. FOR THE DIRECTOR, DIVISION OF TAXATION.
DATE JAN 16 1974
SERIAL No. 529
TAX MAP
CITY OF LINDEN
UNION COUNTY, NEW JERSEY
SCALE: 1"=50'
DATE: FEBRUARY 1973
JOHN A. ZIEMIAN — CITY ENGINEER
THOMAS J. STRAPP — ASST. CITY ENGINEER
DRAFTING ONLY UPDATED BY PAUL J EMILIUS & ASSOCIATES
REV. DATE DESCRIPTION BY
1 9/21/92 BLOCK 251 LOTS 14 & 15 R.G.S.