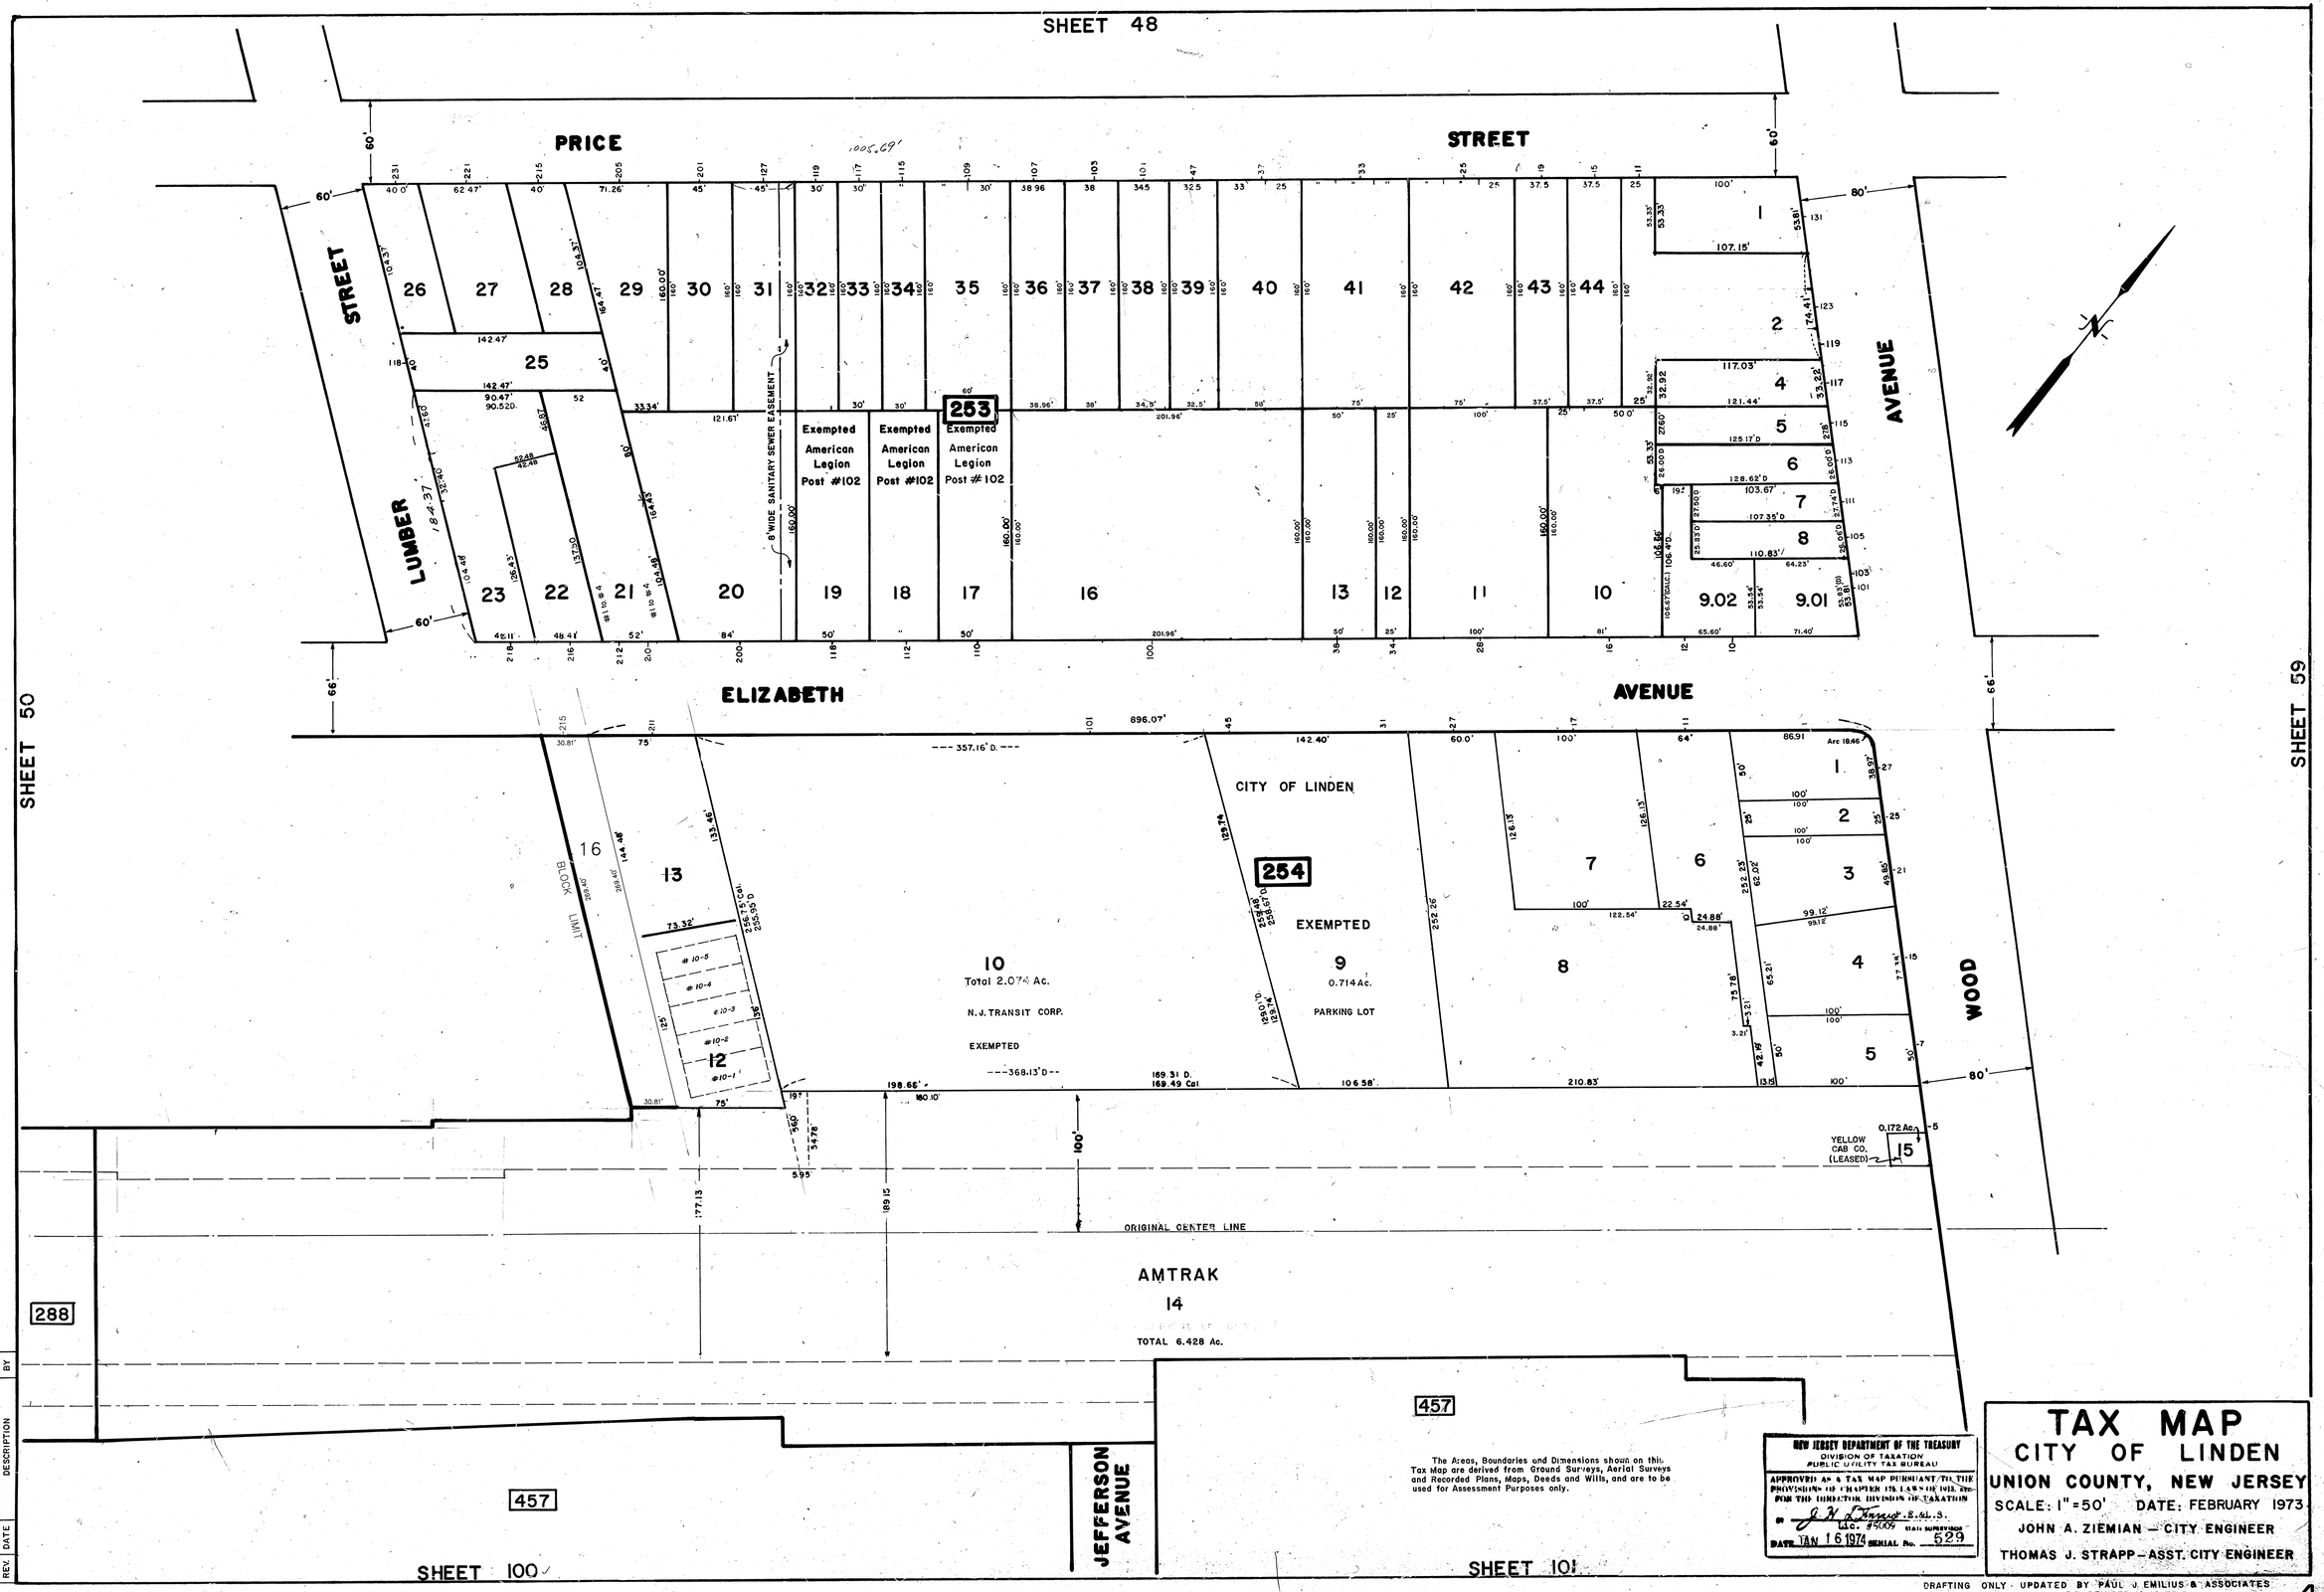

REV.	DATE	DESCRIPTION	BY
5	12/31/73	BLOCK 254, LOT 16	KRZ
4	5/6/98	BLOCK 254, LOT 10	KRZ
3	6/22/05	LUMBER STREET VACATION	R.G.S.
2	4/22/97	BLOCK 253 LOTS 14,15, & 16	R.G.S.
1	10/3/94	BLOCK 253 LOT 9	R.G.S.

TAX MAP
CITY OF LINDEN
UNION COUNTY, NEW JERSEY

SCALE: 1" = 50' DATE: FEBRUARY 1973

JOHN A. ZIEMIAN – CITY ENGINEER

THOMAS J. STRAPP – ASST. CITY ENGINEER

DRAFTING ONLY UPDATED BY PAUL J. EMILIUS & ASSOCIATES
R.R. REVISED 12-12-75 R.L.