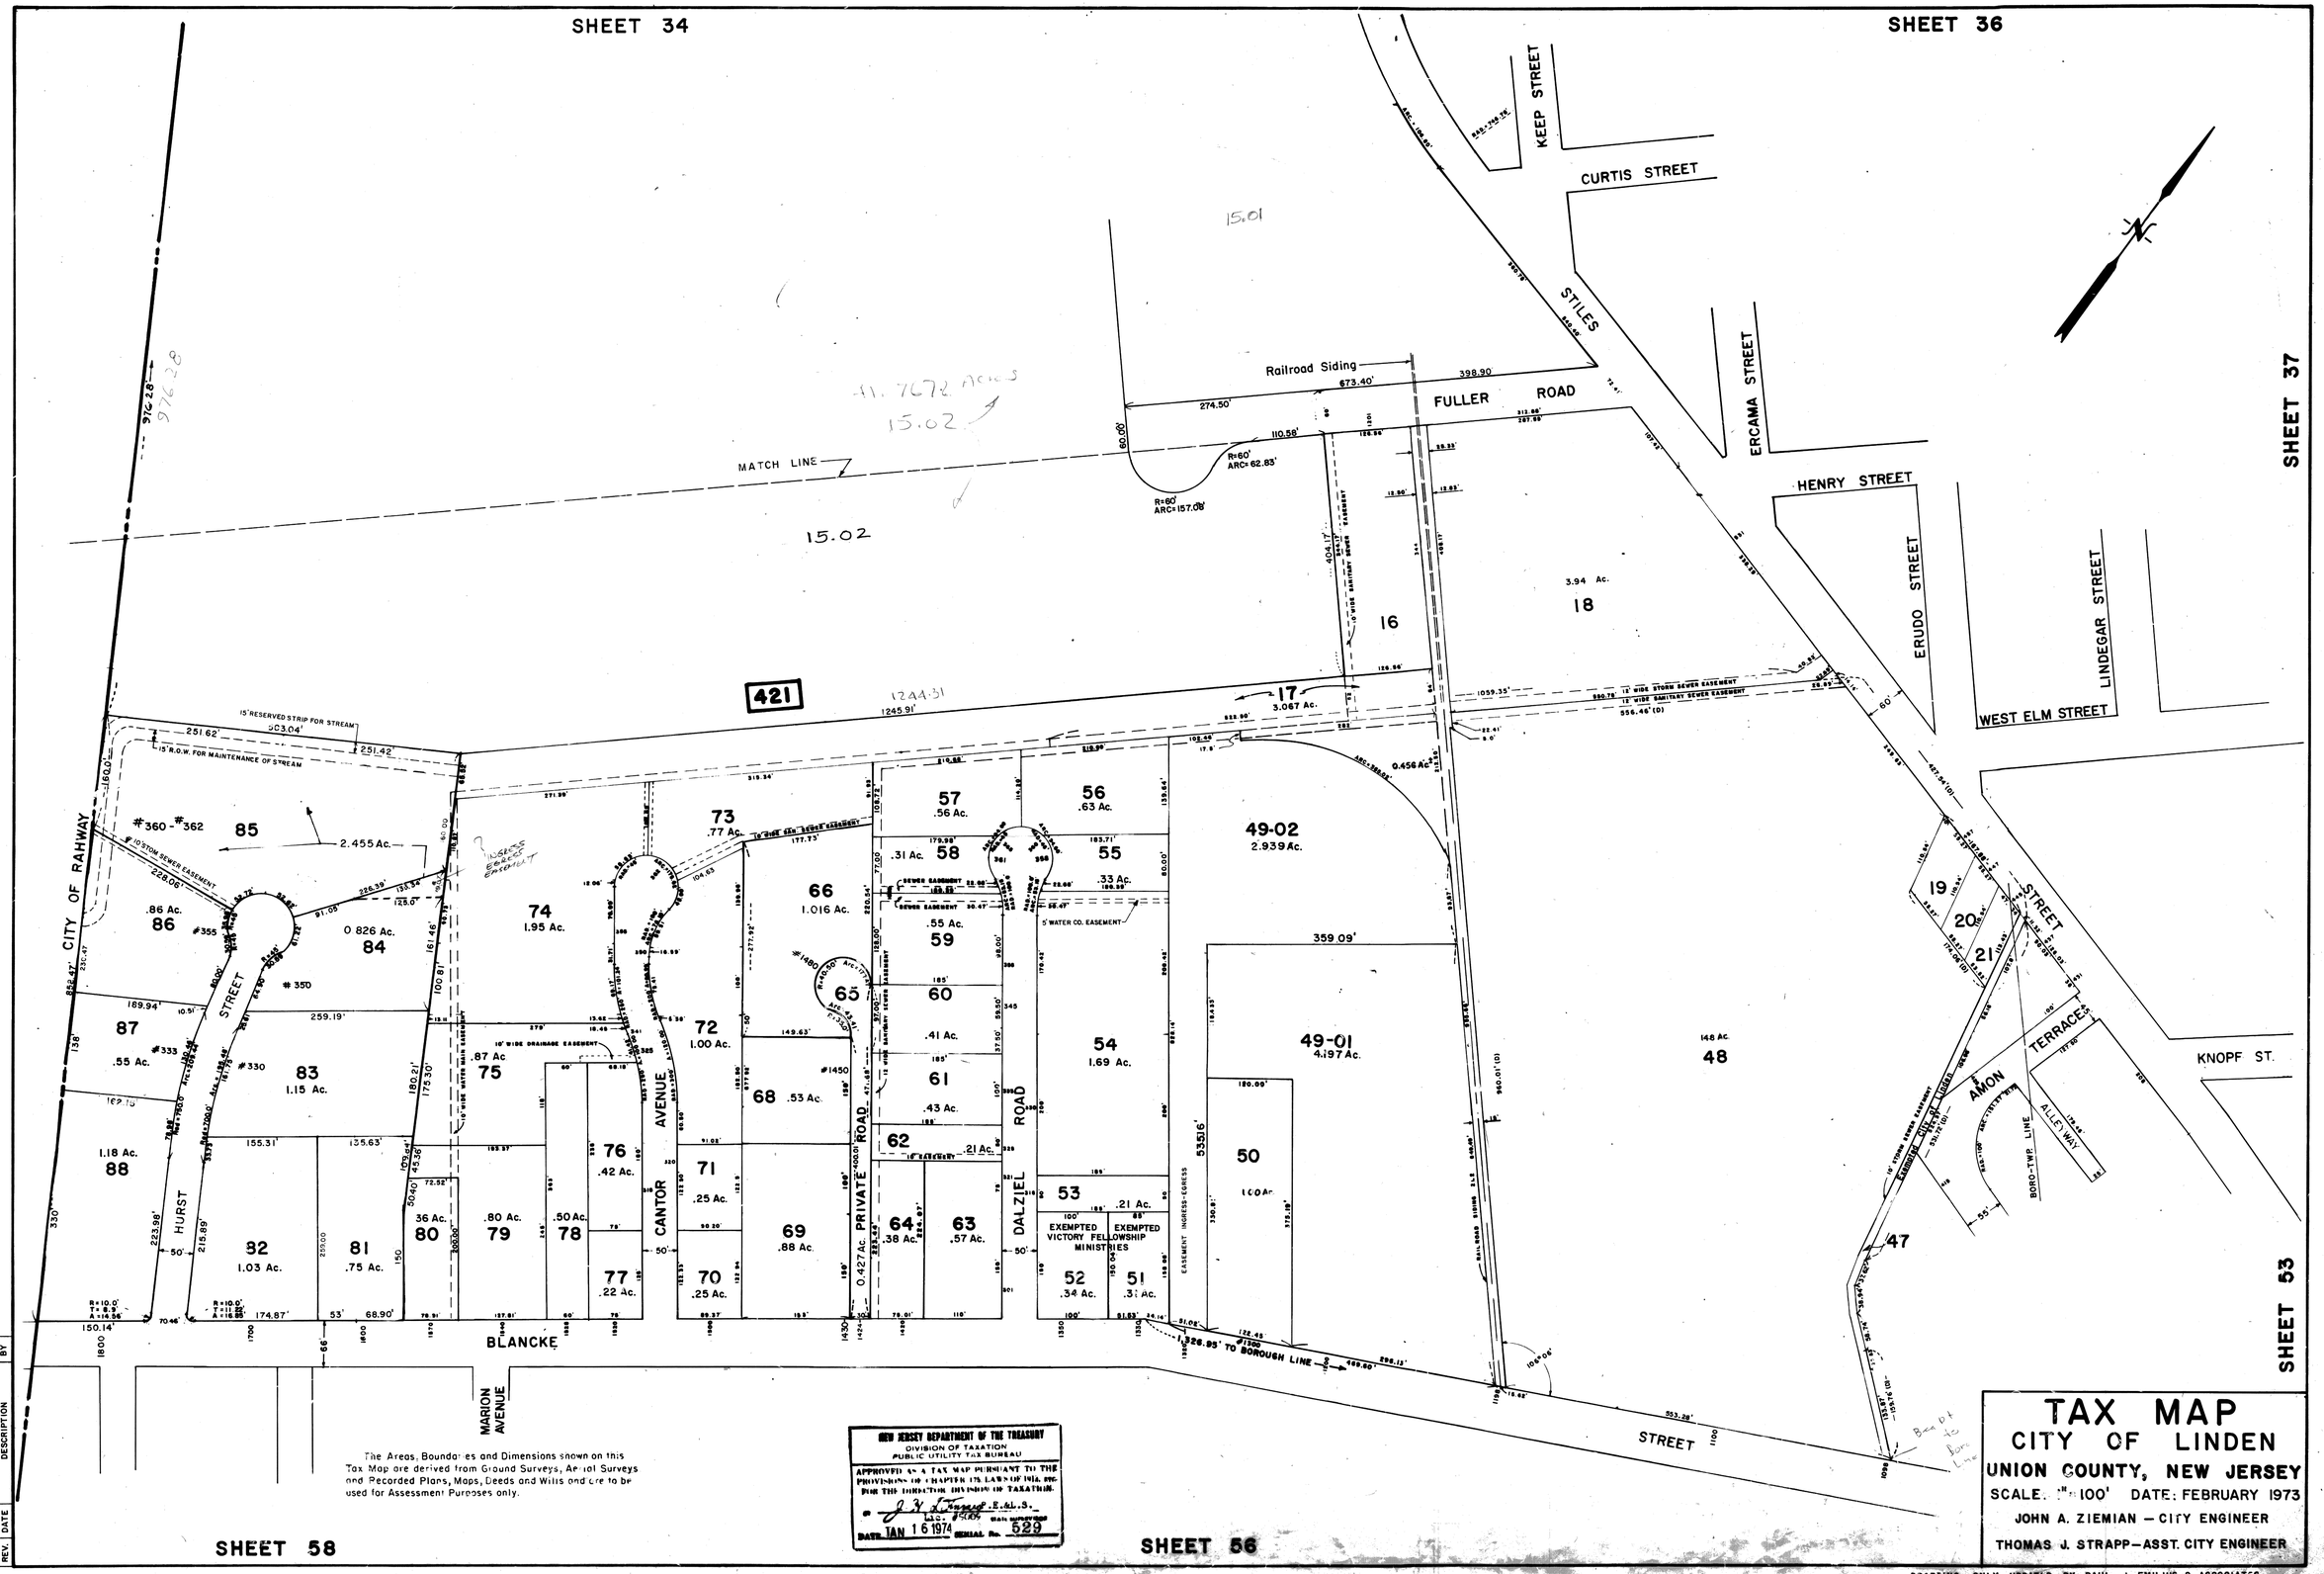

The Areas, Boundaries and Dimensions shown on this Tax Map are derived from Ground Surveys, Aerial Surveys and Recorded Plans, Maps, Deeds and Wills and are to be used for Assessment Purposes only.

NEW JERSEY DEPARTMENT OF THE TREASURY
DIVISION OF TAXATION
PUBLIC UTILITY TAX BUREAU
APPROVED AS A TAX MAP PURSUANT TO THE PROVISIONS OF CHAPTER 175 LAWS OF 1954, FOR THE DIRECTOR DIVISION OF TAXATION.
J. H. Lawrence R.E. & L.S.
LIC. 15006
DATE JAN 16 1974 SERIAL No. 589

REV.	DATE	DESCRIPTION	BY
2	5/8/73	Block 47.1 Lots 51 & 52	RCS
1	3/8/93	BLOCK 48.1 LOT 15.02 (FULLER RD) R.S.	

TAX MAP
CITY OF LINDEN
UNION COUNTY, NEW JERSEY

SCALE: 1" = 100' DATE: FEBRUARY 1973

JOHN A. ZIEMIAN — CITY ENGINEER

THOMAS J. STRAPP — ASST. CITY ENGINEER

DRAFTING ONLY UPDATED BY PAUL J. EMILIUS & ASSOCIATES