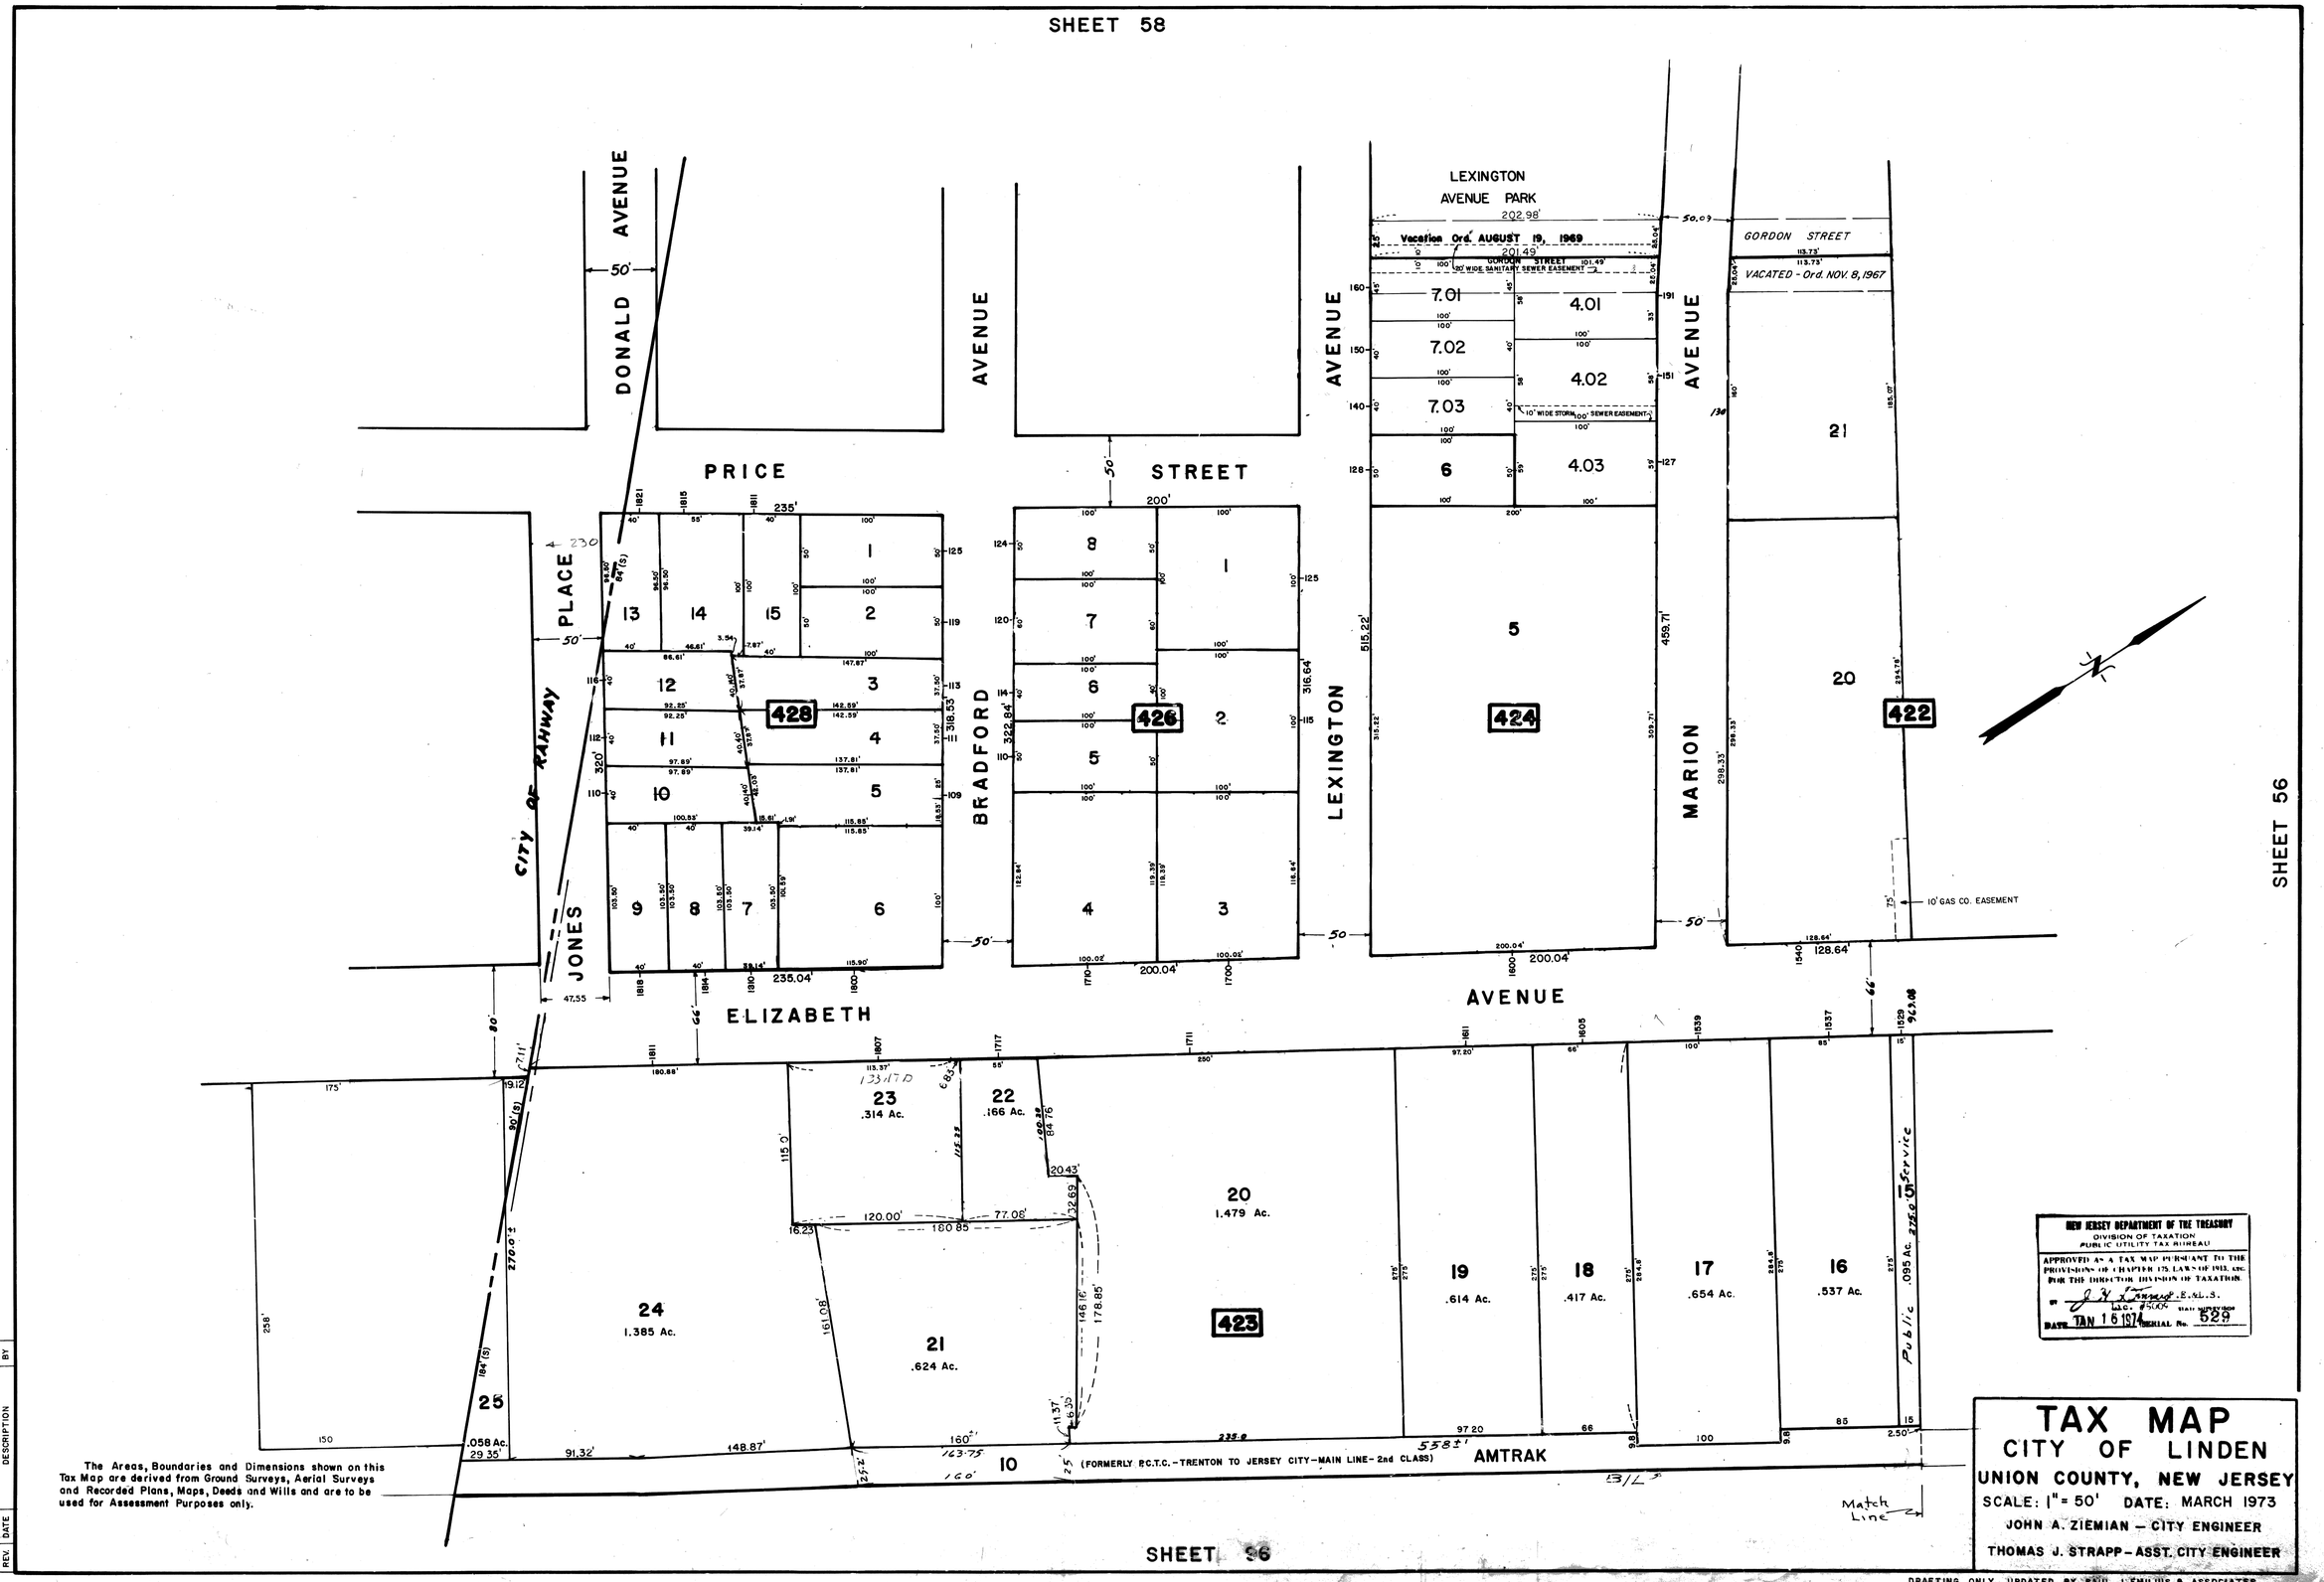
SHEET 58
SHEET 56
SHEET 96
DONALD AVENUE
PRICE STREET
BRADFORD AVENUE
LEXINGTON AVENUE
MARION AVENUE
ELIZABETH AVENUE
JONES PLACE
CITY OF RAHWAY
LEXINGTON AVENUE PARK
Vacation Ord. AUGUST 19, 1969
GORDON STREET
VACATED - Ord. NOV. 8, 1967
10' GAS CO. EASEMENT
AMTRAK
(FORMERLY P.C.T.C.-TRENTON TO JERSEY CITY-MAIN LINE-2nd CLASS)
Match Line
428
426
424
422
423
NEW JERSEY DEPARTMENT OF THE TREASURY
DIVISION OF TAXATION
PUBLIC UTILITY TAX BUREAU
APPROVED AS A TAX MAP PURSUANT TO THE PROVISIONS OF CHAPTER 175, LAWS OF 1913, ETC. FOR THE DIRECTOR, DIVISION OF TAXATION.
DATE JAN 16 1974 SERIAL No. 529
TAX MAP
CITY OF LINDEN
UNION COUNTY, NEW JERSEY
SCALE: 1" = 50' DATE: MARCH 1973
JOHN A. ZIEMIAN – CITY ENGINEER
THOMAS J. STRAPP – ASST. CITY ENGINEER
DRAFTING ONLY UPDATED BY PAUL J. EMILIUS & ASSOCIATES
The Areas, Boundaries and Dimensions shown on this Tax Map are derived from Ground Surveys, Aerial Surveys and Recorded Plans, Maps, Deeds and Wills and are to be used for Assessment Purposes only.
REV. DATE DESCRIPTION BY
2 7/23/04 BLOCK 424 LOTS 4 & 7 R.G.S.
1 3/20/91 BLOCK 428 LOTS 14 & 15 R.G.S.