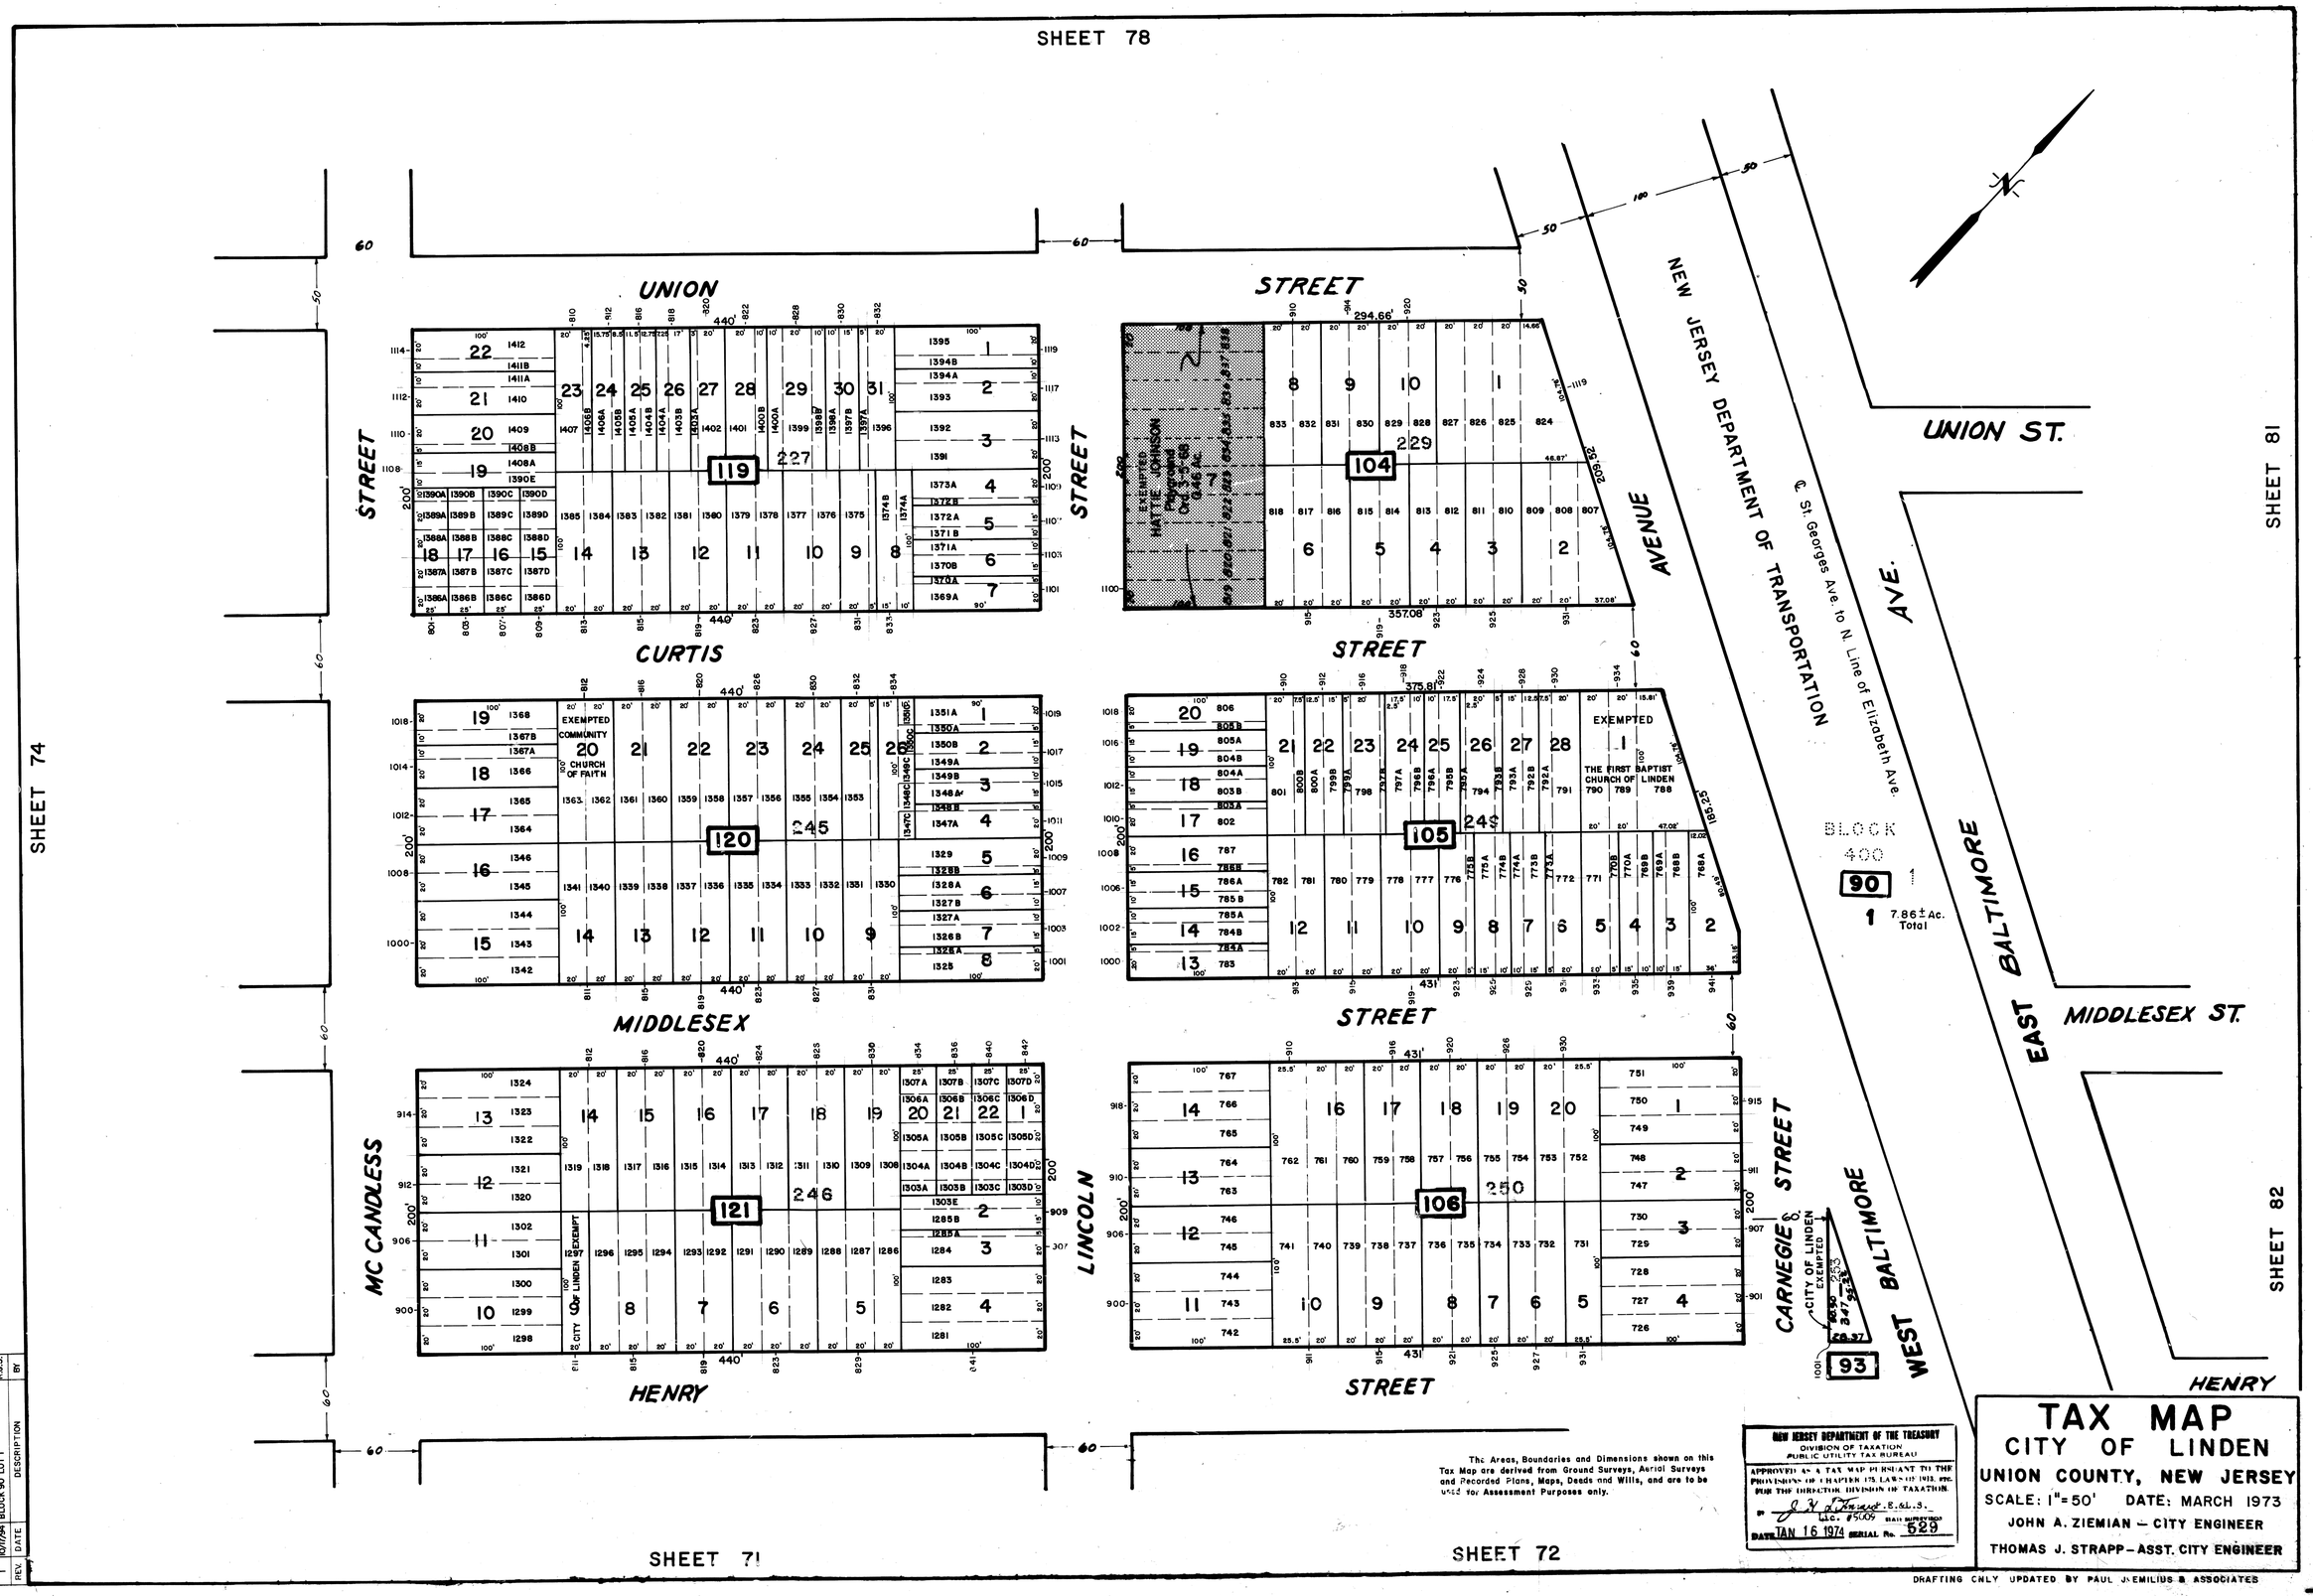
SHEET 78
SHEET 74
SHEET 81
SHEET 82
SHEET 71
SHEET 72
UNION STREET
CURTIS STREET
MIDDLESEX STREET
HENRY STREET
MC CANDLESS STREET
LINCOLN STREET
CARNEGIE AVENUE
WEST BALTIMORE AVE.
EAST BALTIMORE AVE.
NEW JERSEY DEPARTMENT OF TRANSPORTATION
℄ St. Georges Ave. to N. Line of Elizabeth Ave.
UNION ST.
MIDDLESEX ST.
HENRY
119
120
121
104
105
106
90
93
EXEMPTED COMMUNITY CHURCH OF FAITH
EXEMPTED THE FIRST BAPTIST CHURCH OF LINDEN
CITY OF LINDEN EXEMPT
CITY OF LINDEN EXEMPTED
BLOCK 400
7.86± Ac. Total
The Areas, Boundaries and Dimensions shown on this Tax Map are derived from Ground Surveys, Aerial Surveys and Recorded Plans, Maps, Deeds and Wills, and are to be used for Assessment Purposes only.
NEW JERSEY DEPARTMENT OF THE TREASURY
DIVISION OF TAXATION
PUBLIC UTILITY TAX BUREAU
APPROVED AS A TAX MAP PURSUANT TO THE PROVISIONS OF CHAPTER 175, LAWS OF 1913, ETC. FOR THE DIRECTOR, DIVISION OF TAXATION.
BY J. H. L. Fraser, E.&L.S. Lic. #5009 STATE SUPERVISOR
DATE JAN 16 1974 SERIAL No. 529
TAX MAP
CITY OF LINDEN
UNION COUNTY, NEW JERSEY
SCALE: 1"=50' DATE: MARCH 1973
JOHN A. ZIEMIAN – CITY ENGINEER
THOMAS J. STRAPP – ASST. CITY ENGINEER
DRAFTING ONLY UPDATED BY PAUL J. EMILIUS & ASSOCIATES
REV. DATE DESCRIPTION BY
1 10/17/94 BLOCK 90 LOT 1 R.G.S.
2 5/5/94 Block 120 Lot 20