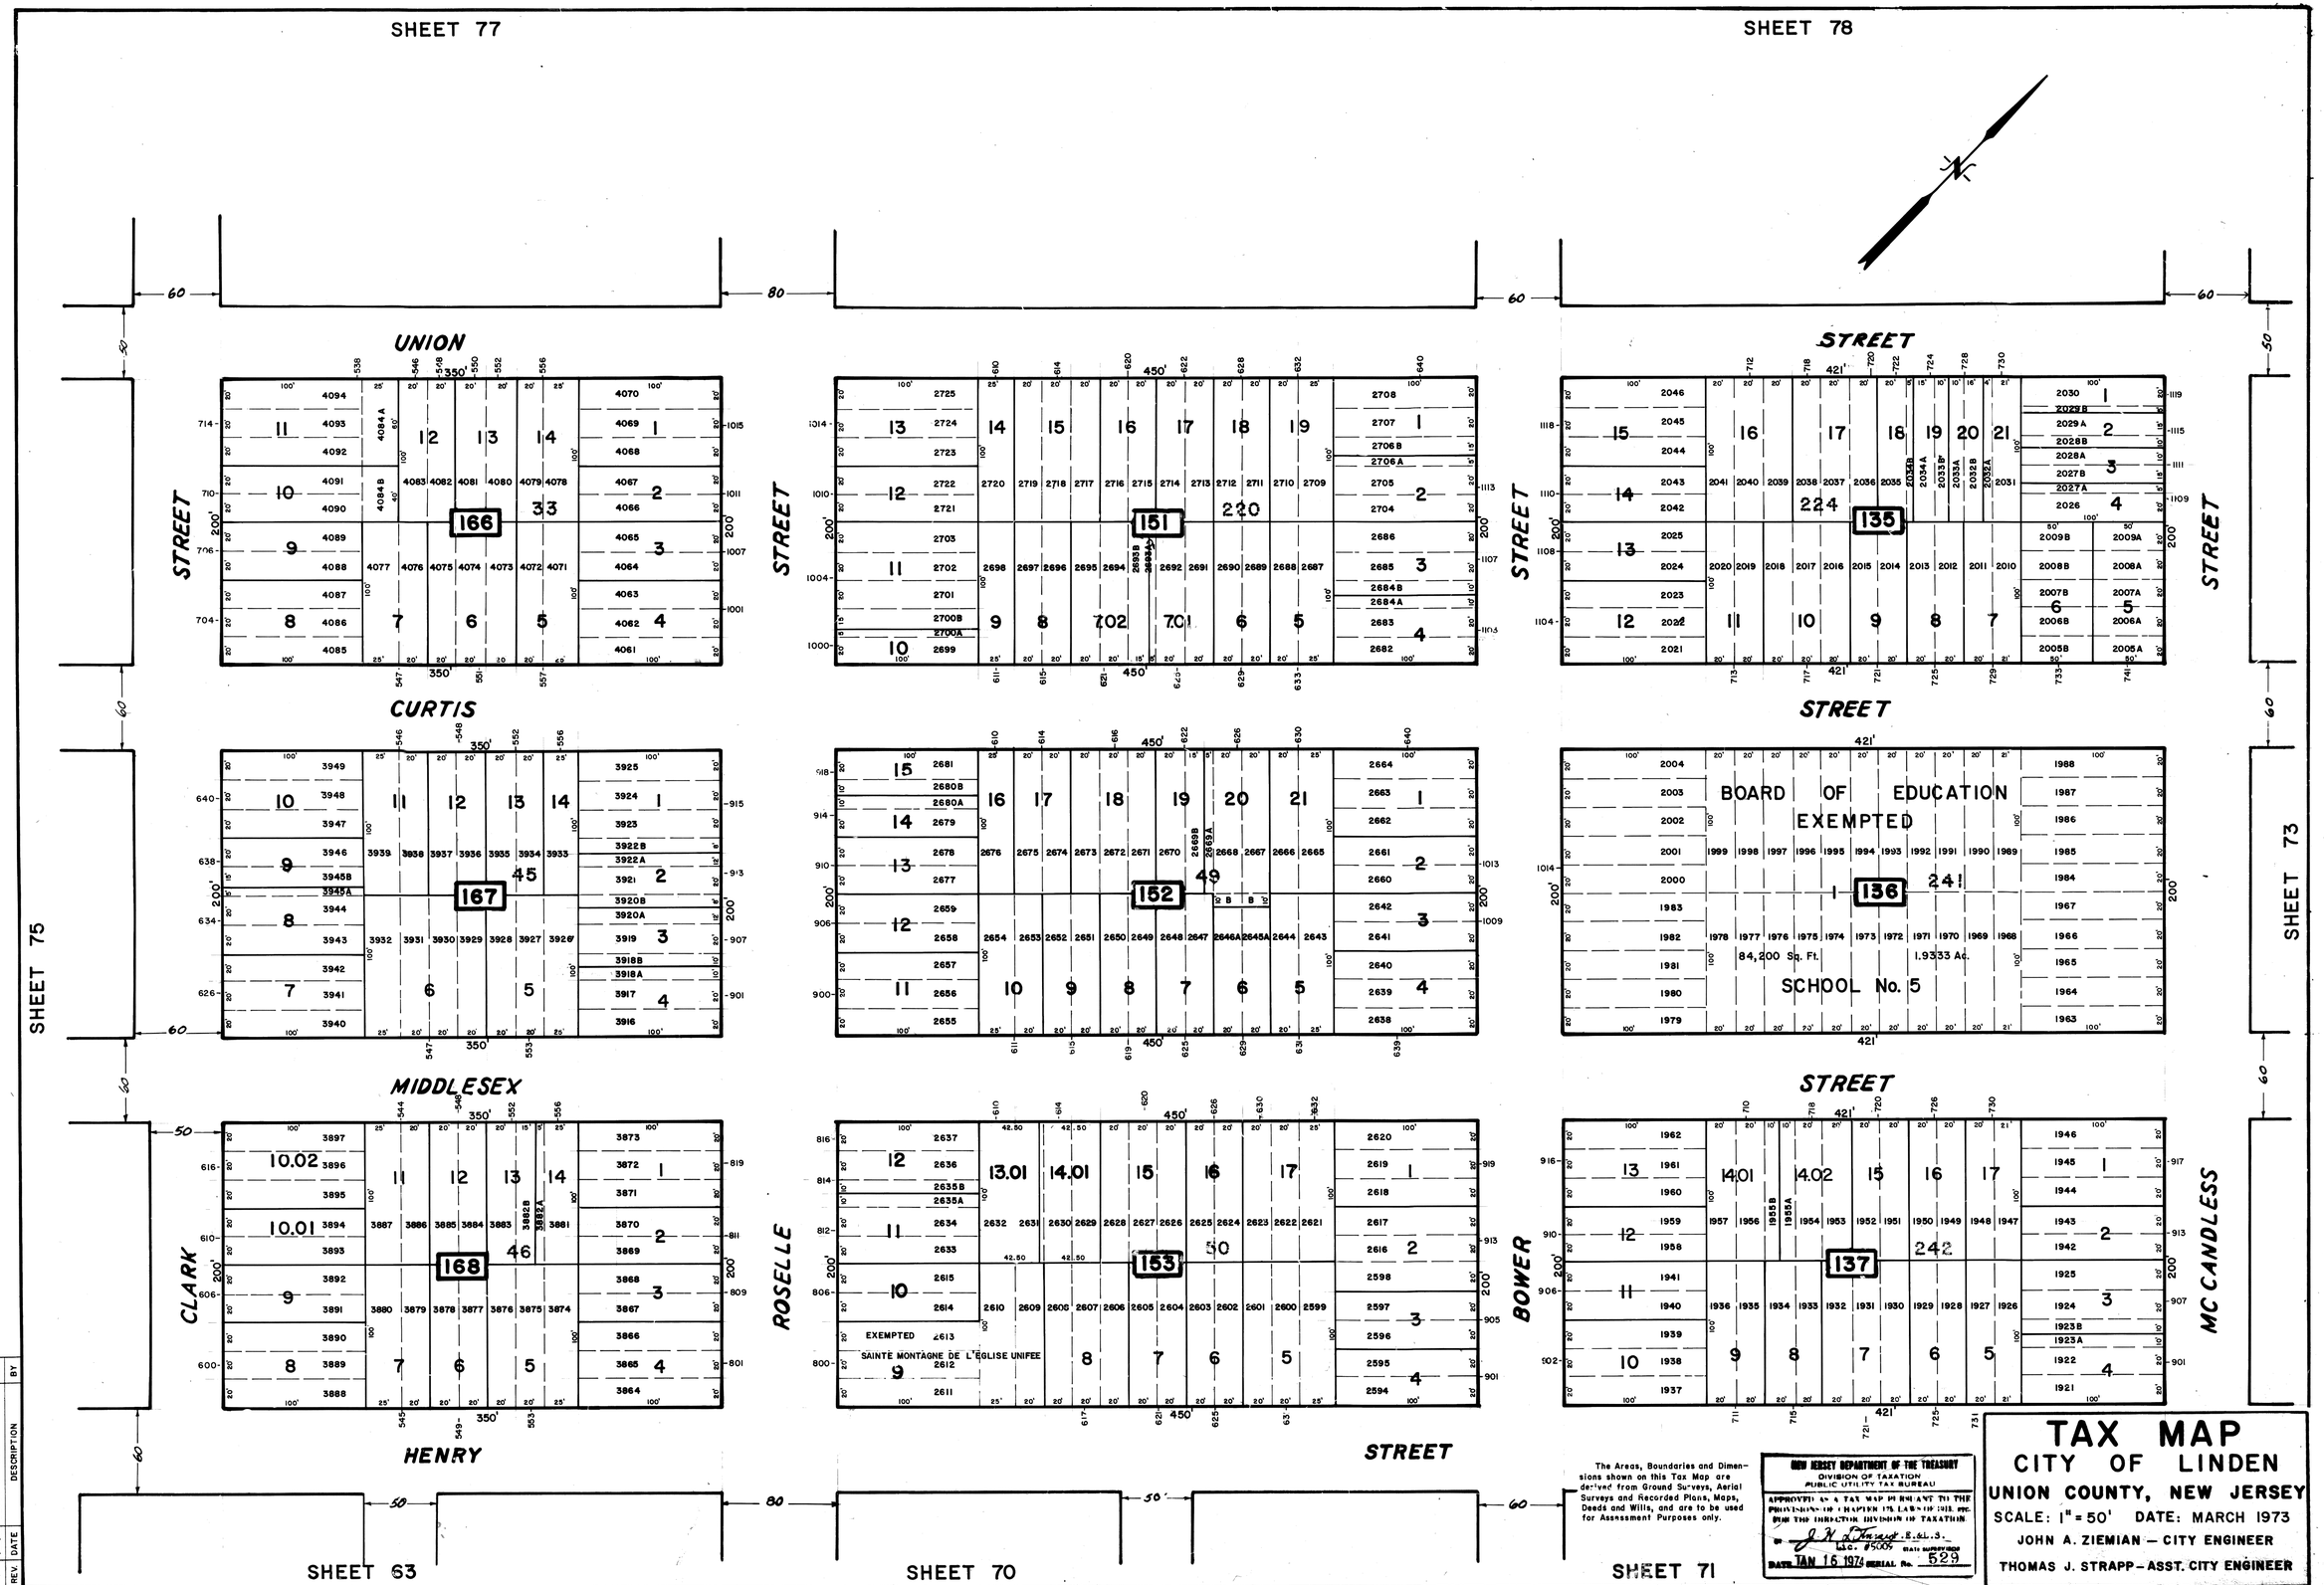
SHEET 77
SHEET 78
SHEET 75
SHEET 73
SHEET 63
SHEET 70
SHEET 71
UNION
CURTIS
MIDDLESEX
HENRY
STREET
CLARK
ROSELLE
BOWER
MC CANDLESS
166
167
168
151
152
153
135
136
137
BOARD OF EDUCATION
EXEMPTED
SCHOOL No. 5
84,200 Sq. Ft.
1.9333 Ac.
EXEMPTED
SAINTE MONTAGNE DE L'EGLISE UNIFEE
The Areas, Boundaries and Dimensions shown on this Tax Map are derived from Ground Surveys, Aerial Surveys and Recorded Plans, Maps, Deeds and Wills, and are to be used for Assessment Purposes only.
NEW JERSEY DEPARTMENT OF THE TREASURY
DIVISION OF TAXATION
PUBLIC UTILITY TAX BUREAU
APPROVED AS A TAX MAP PURSUANT TO THE PROVISIONS OF CHAPTER 175, LAWS OF 1913, ETC. FOR THE DIRECTOR, DIVISION OF TAXATION
BY J. H. L. Tinsey, E.&L.S.
LIC. #5009
STATE SUPERVISOR
DATE JAN 16 1974 SERIAL No. 529
TAX MAP
CITY OF LINDEN
UNION COUNTY, NEW JERSEY
SCALE: 1" = 50' DATE: MARCH 1973
JOHN A. ZIEMIAN — CITY ENGINEER
THOMAS J. STRAPP — ASST. CITY ENGINEER
DRAFTING ONLY UPDATED BY PAUL J. EMILIUS & ASSOCIATES
REV. DATE DESCRIPTION BY
2 3/8/04 BLOCK 153 LOTS 13 & 14 R.G.S.
1 7/22/92 BLOCK 151 LOT 7 R.G.S.
3 5/6/69 BLOCK 153 LOT 9 RGS