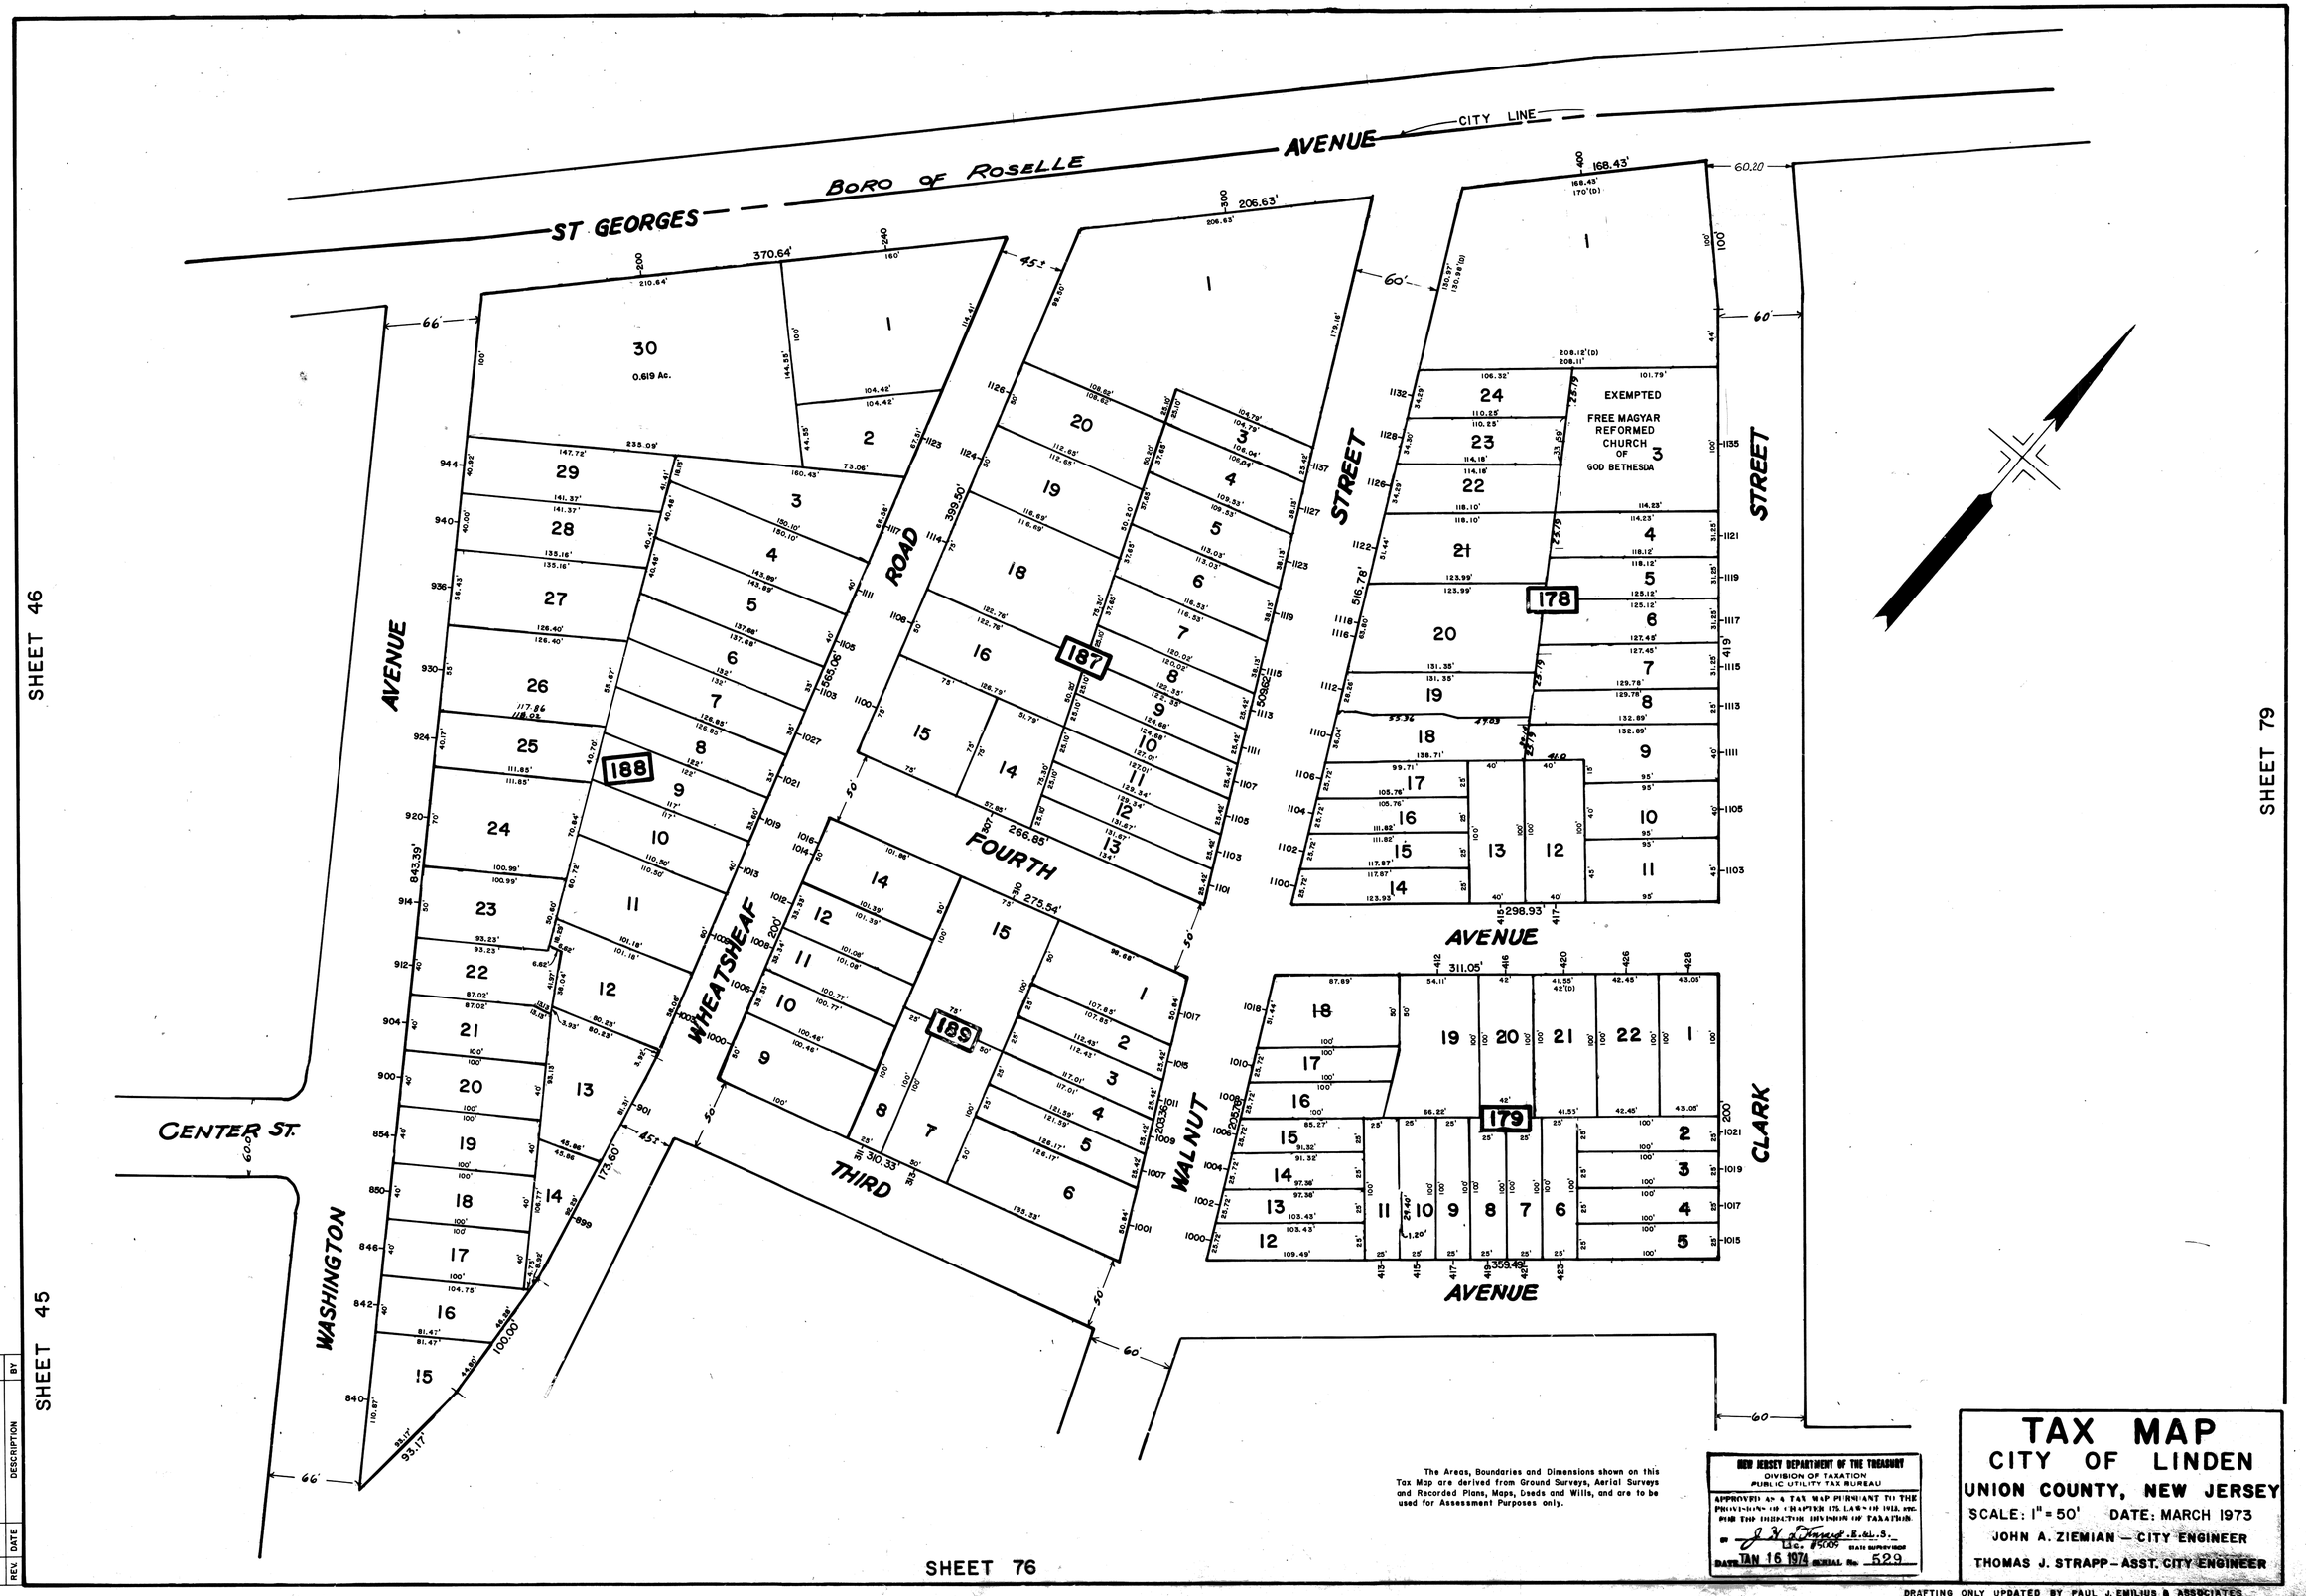
ST GEORGES AVENUE
BORO OF ROSELLE
CITY LINE
SHEET 46
SHEET 45
SHEET 79
SHEET 76
CENTER ST.
WASHINGTON AVENUE
WHEATSHEAF ROAD
FOURTH
THIRD
WALNUT STREET
CLARK STREET
AVENUE
188
187
185
178
179
EXEMPTED
FREE MAGYAR REFORMED CHURCH OF GOD BETHESDA
The Areas, Boundaries and Dimensions shown on this Tax Map are derived from Ground Surveys, Aerial Surveys and Recorded Plans, Maps, Deeds and Wills, and are to be used for Assessment Purposes only.
NEW JERSEY DEPARTMENT OF THE TREASURY
DIVISION OF TAXATION
PUBLIC UTILITY TAX BUREAU
APPROVED AS A TAX MAP PURSUANT TO THE PROVISIONS OF CHAPTER 175, LAWS OF 1952, FOR THE DIRECTOR, DIVISION OF TAXATION.
Lic. #5005
DATE JAN 16 1974 SERIAL No. 529
TAX MAP
CITY OF LINDEN
UNION COUNTY, NEW JERSEY
SCALE: 1" = 50' DATE: MARCH 1973
JOHN A. ZIEMIAN — CITY ENGINEER
THOMAS J. STRAPP — ASST. CITY ENGINEER
DRAFTING ONLY UPDATED BY PAUL J. EMILIUS & ASSOCIATES
REV. DATE DESCRIPTION BY
1 9/16/96 BLOCK 185 LOTS 13 & 14 RGS.