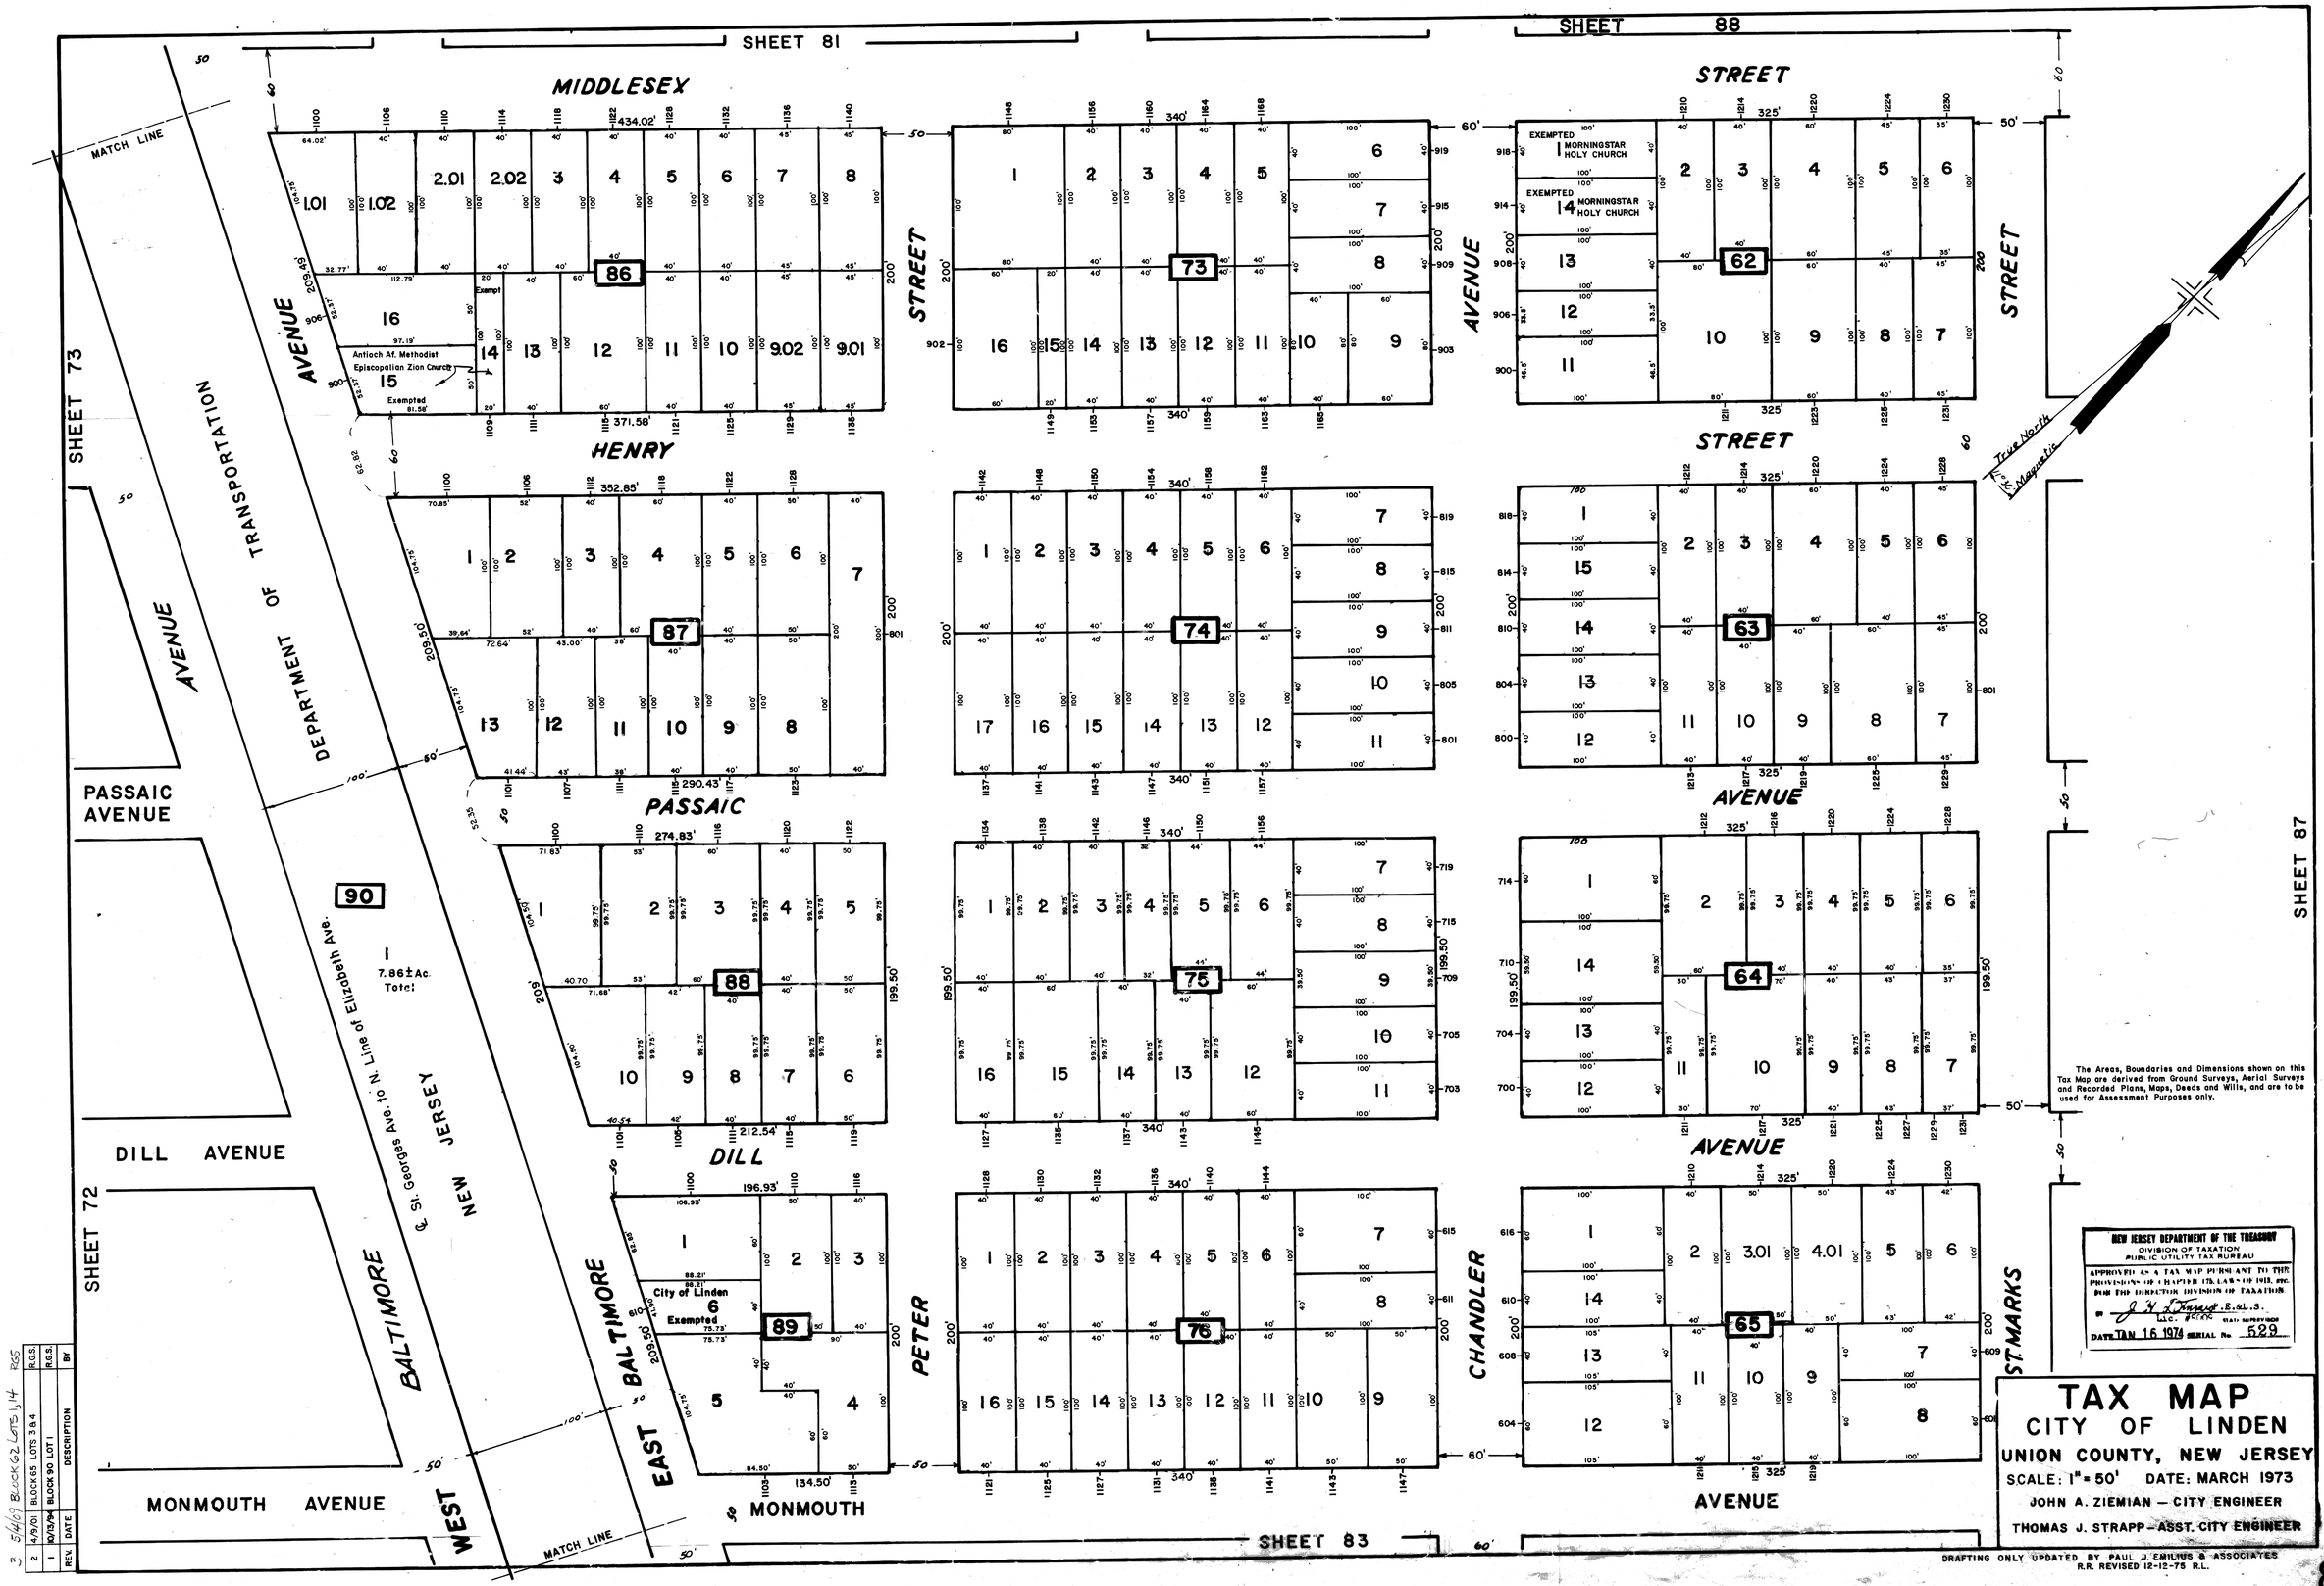
SHEET 81
SHEET 88
SHEET 73
SHEET 72
SHEET 87
SHEET 83
MATCH LINE
MIDDLESEX
HENRY
PASSAIC
DILL
MONMOUTH
STREET
AVENUE
PETER
CHANDLER
ST. MARKS
DEPARTMENT OF TRANSPORTATION
NEW JERSEY
BALTIMORE
WEST
EAST
PASSAIC AVENUE
DILL AVENUE
MONMOUTH AVENUE
℄ St. Georges Ave. to N. Line of Elizabeth Ave.
7.86±Ac. Total
Antioch Af. Methodist Episcopalian Zion Church
Exempted
EXEMPTED
MORNINGSTAR HOLY CHURCH
City of Linden
True North
Magnetic
The Areas, Boundaries and Dimensions shown on this Tax Map are derived from Ground Surveys, Aerial Surveys and Recorded Plans, Maps, Deeds and Wills, and are to be used for Assessment Purposes only.
NEW JERSEY DEPARTMENT OF THE TREASURY
DIVISION OF TAXATION
PUBLIC UTILITY TAX BUREAU
APPROVED AS A TAX MAP PURSUANT TO THE PROVISIONS OF CHAPTER 175, LAWS OF 1913, ETC. FOR THE DIRECTOR DIVISION OF TAXATION
DATE JAN 16 1974 SERIAL No. 529
TAX MAP
CITY OF LINDEN
UNION COUNTY, NEW JERSEY
SCALE: 1" = 50' DATE: MARCH 1973
JOHN A. ZIEMIAN — CITY ENGINEER
THOMAS J. STRAPP — ASST. CITY ENGINEER
DRAFTING ONLY UPDATED BY PAUL J. EMILIUS & ASSOCIATES
R.R. REVISED 12-12-75 R.L.
REV. DATE DESCRIPTION BY
2 4/9/01 BLOCK 65 LOTS 3 & 4 R.G.S.
1 10/13/94 BLOCK 90 LOT 1 R.G.S.
3 5/4/09 BLOCK 62 LOTS 1, 14 RGS