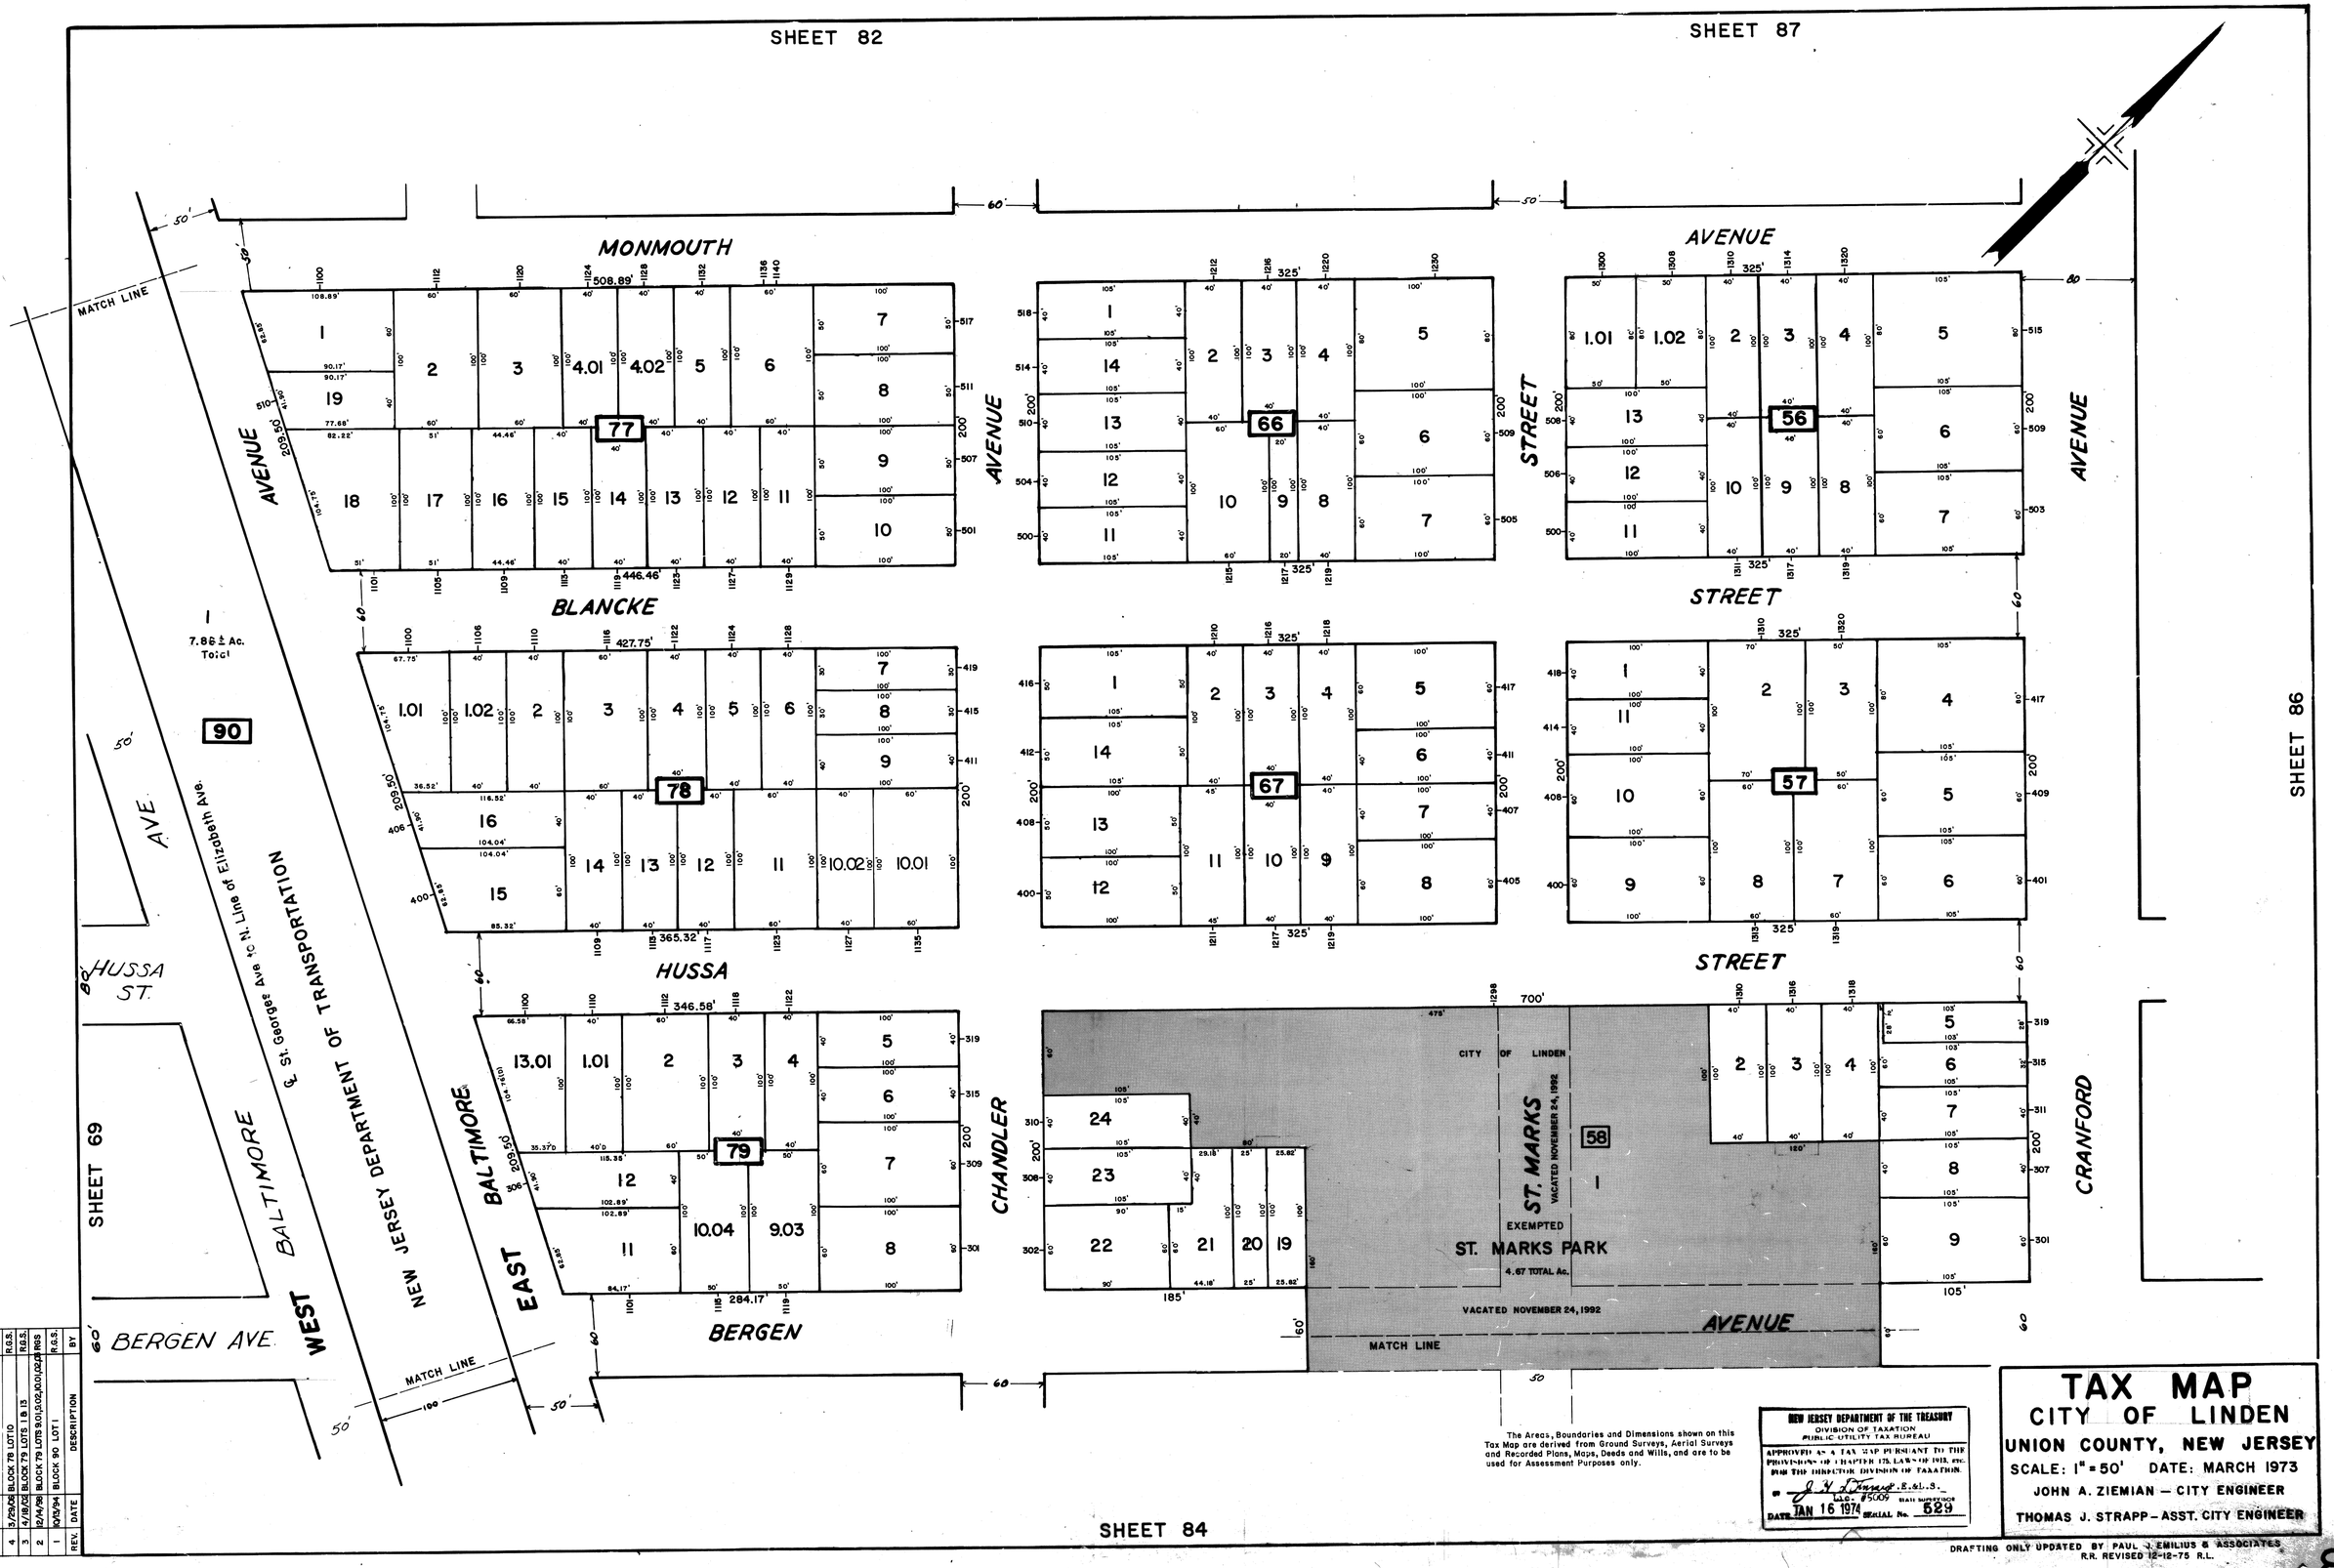

REV.	DATE	DESCRIPTION	BY
4	3/29/06	BLOCK 78 LOT 10	R.G.S.
3	4/18/02	BLOCK 79 LOTS 1 & 13	R.G.S.
2	12/4/98	BLOCK 79 LOTS 9.01, 9.02, 10.01, 10.02, 11	RGS
1	10/15/94	BLOCK 90 LOT 1	R.G.S.

The Areas, Boundaries and Dimensions shown on this Tax Map are derived from Ground Surveys, Aerial Surveys and Recorded Plans, Maps, Deeds and Wills, and are to be used for Assessment Purposes only.

NEW JERSEY DEPARTMENT OF THE TREASURY
DIVISION OF TAXATION
PUBLIC UTILITY TAX BUREAU

APPROVED AS A TAX MAP PURSUANT TO THE PROVISIONS OF CHAPTER 175, LAWS OF 1913, ETC. FOR THE DIRECTOR DIVISION OF TAXATION.

BY J. H. L. Finnegan E.&L.S. Lic. #5009 STATE SURVEYOR

DATE JAN 16 1974 SERIAL No. 529

TAX MAP
CITY OF LINDEN
UNION COUNTY, NEW JERSEY

SCALE: 1" = 50' DATE: MARCH 1973

JOHN A. ZIEMIAN — CITY ENGINEER

THOMAS J. STRAPP — ASST. CITY ENGINEER

DRAFTING ONLY UPDATED BY PAUL J. EMILIUS & ASSOCIATES
R.R. REVISED 12-12-75 R.L.