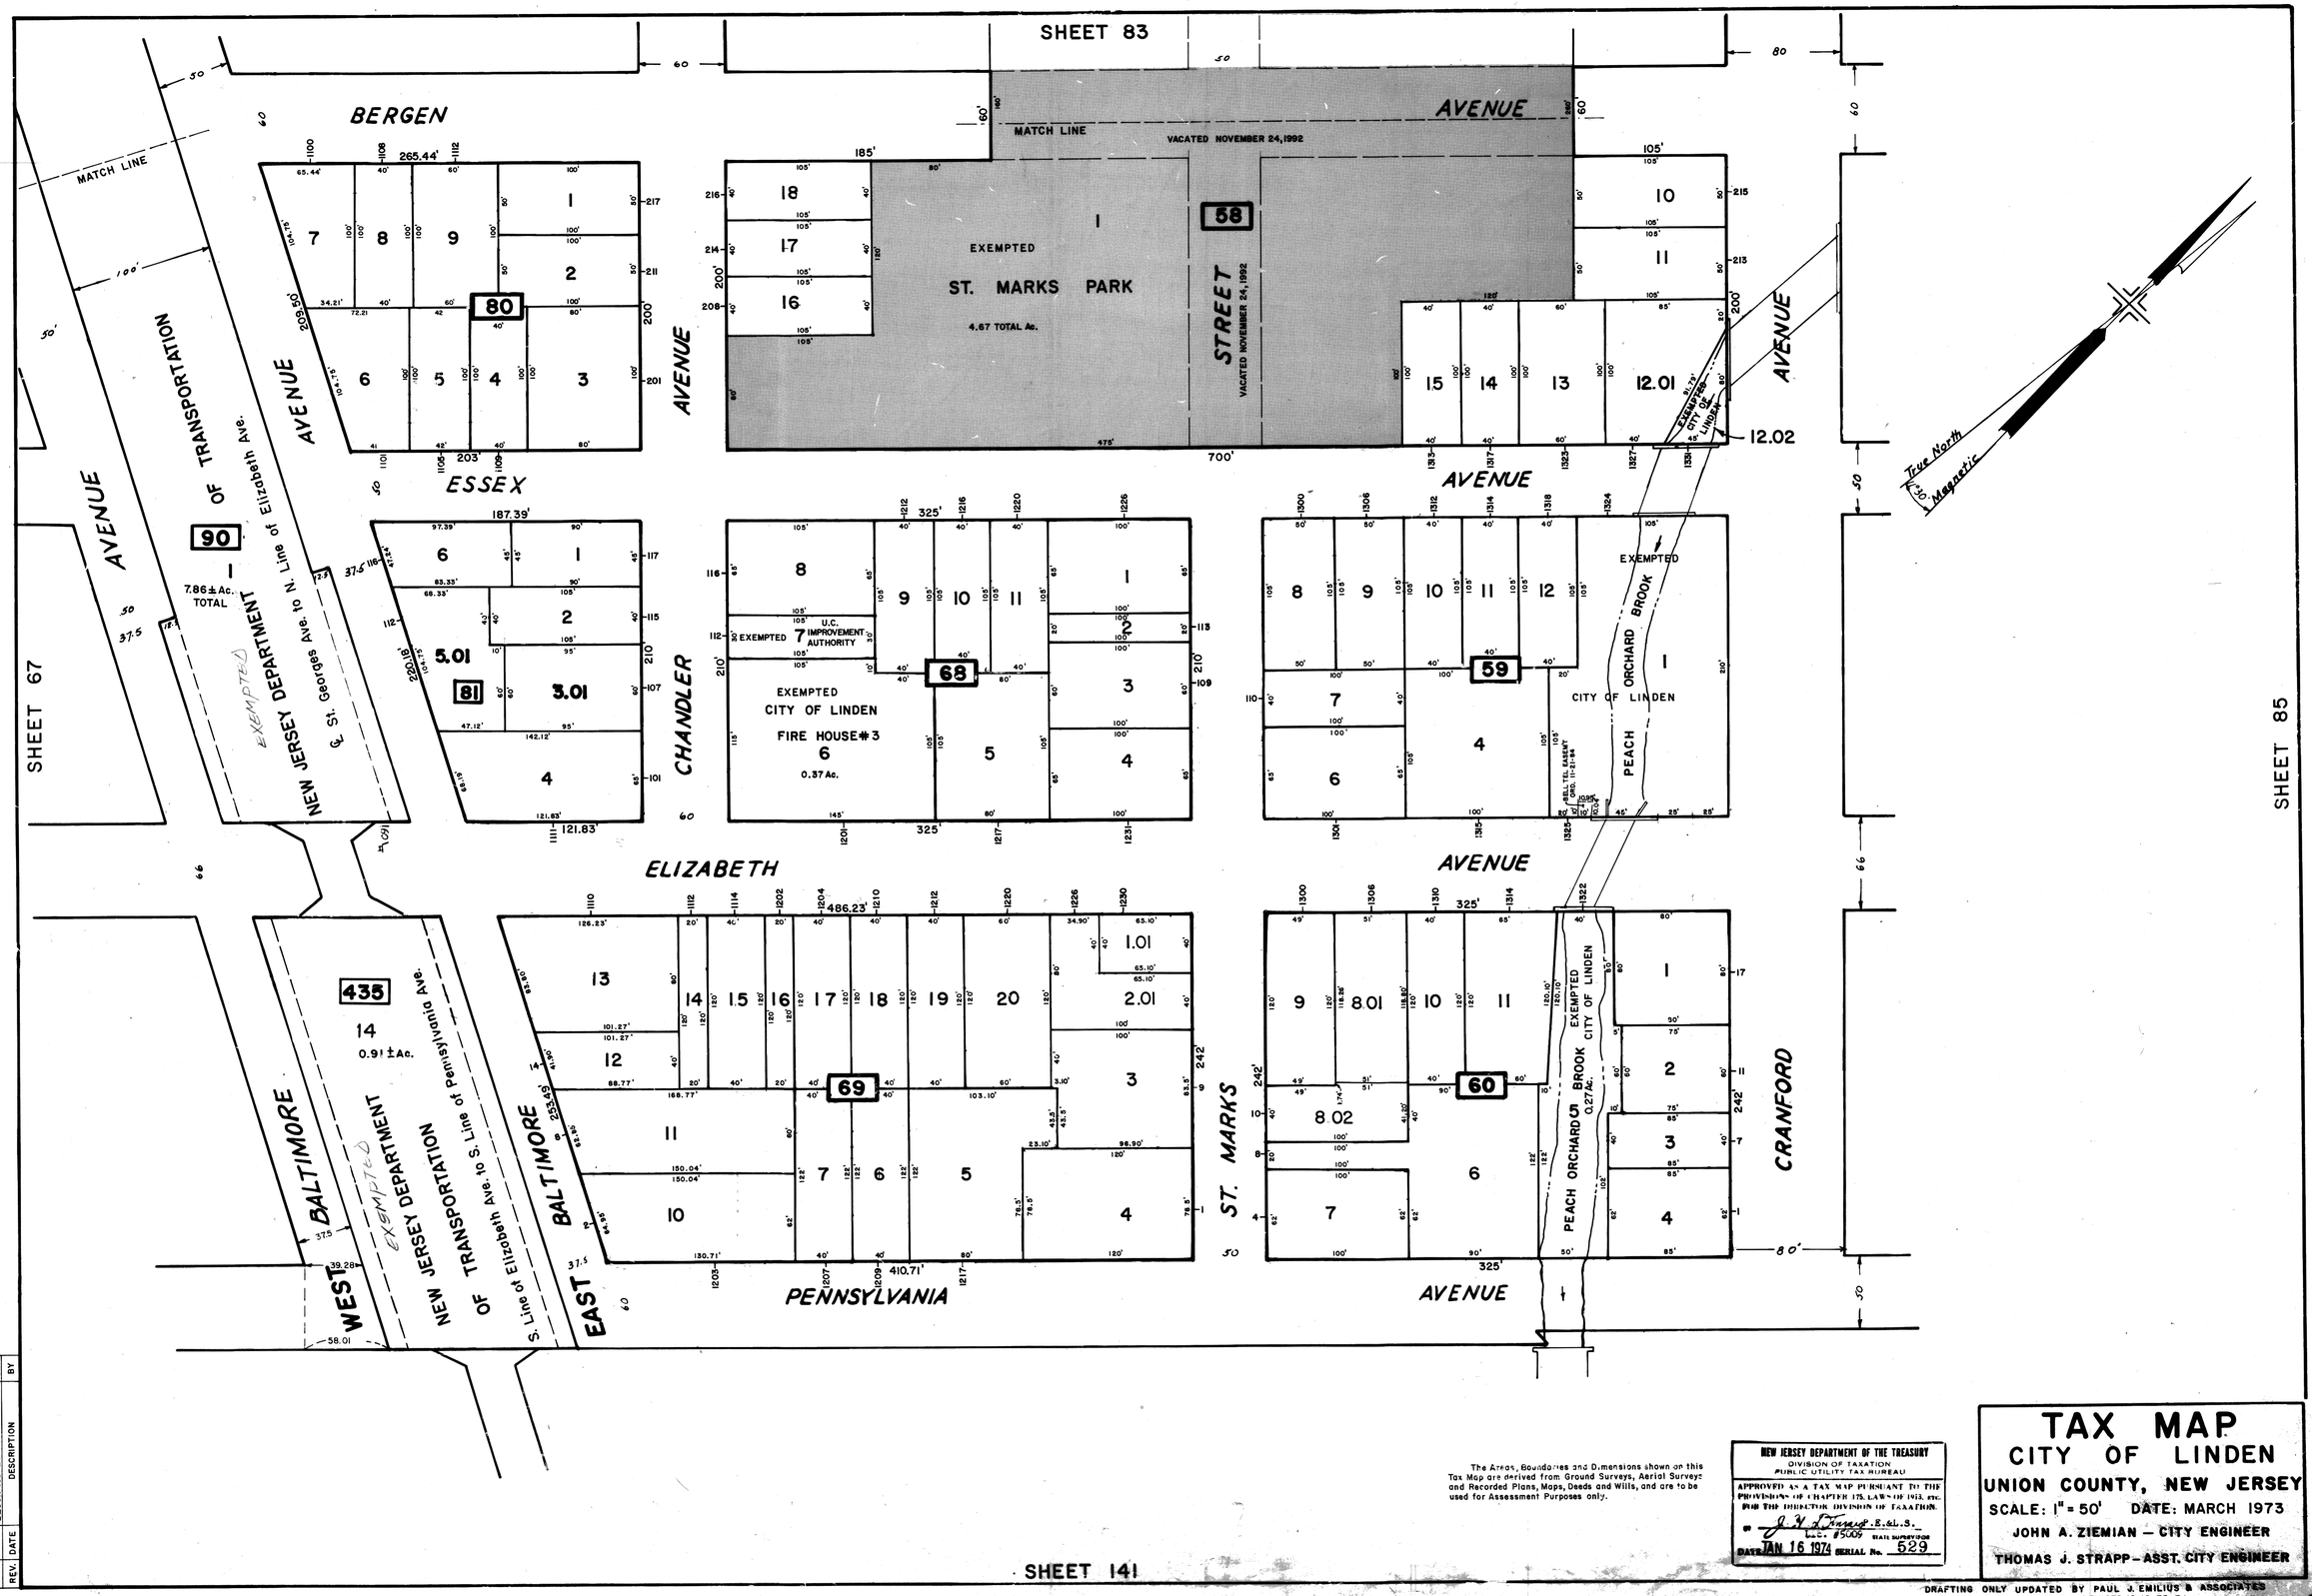

REV.	DATE	DESCRIPTION	BY
7	5/8/19	435 Lot 14	RGS
6	5/8/19	Block 90 Lot 1	RGS
5	10/7/08	BLOCK 69 LOTS 1 & 2	RGS
4	1/18/06	BLOCK 60 LOTS 8	RGS
3	3/16/05	BLOCK 81 LOTS 3 & 5	RGS
2	1/18/01	Block 81 Lot 6 Sub	RGS
1	10/14/94	BLOCK 90 LOT 1 BLOCK 435 LOT 14	R.G.S.

The Areas, Boundaries and Dimensions shown on this Tax Map are derived from Ground Surveys, Aerial Surveys and Recorded Plans, Maps, Deeds and Wills, and are to be used for Assessment Purposes only.

NEW JERSEY DEPARTMENT OF THE TREASURY
DIVISION OF TAXATION
PUBLIC UTILITY TAX BUREAU
APPROVED AS A TAX MAP PURSUANT TO THE PROVISIONS OF CHAPTER 175, LAWS OF 1973, ETC.
FOR THE DIRECTOR DIVISION OF TAXATION.
BY J. H. Fraser P.E. & L.S.
LIC. # 35005 STATE SURVEYOR
DATE JAN 16 1974 SERIAL No. 529

TAX MAP
CITY OF LINDEN
UNION COUNTY, NEW JERSEY

SCALE: 1" = 50' DATE: MARCH 1973

JOHN A. ZIEMIAN – CITY ENGINEER

THOMAS J. STRAPP – ASST. CITY ENGINEER

DRAFTING ONLY UPDATED BY PAUL J. EMILIUS & ASSOCIATES
R.R. REVISED 12-12-75 R.L.