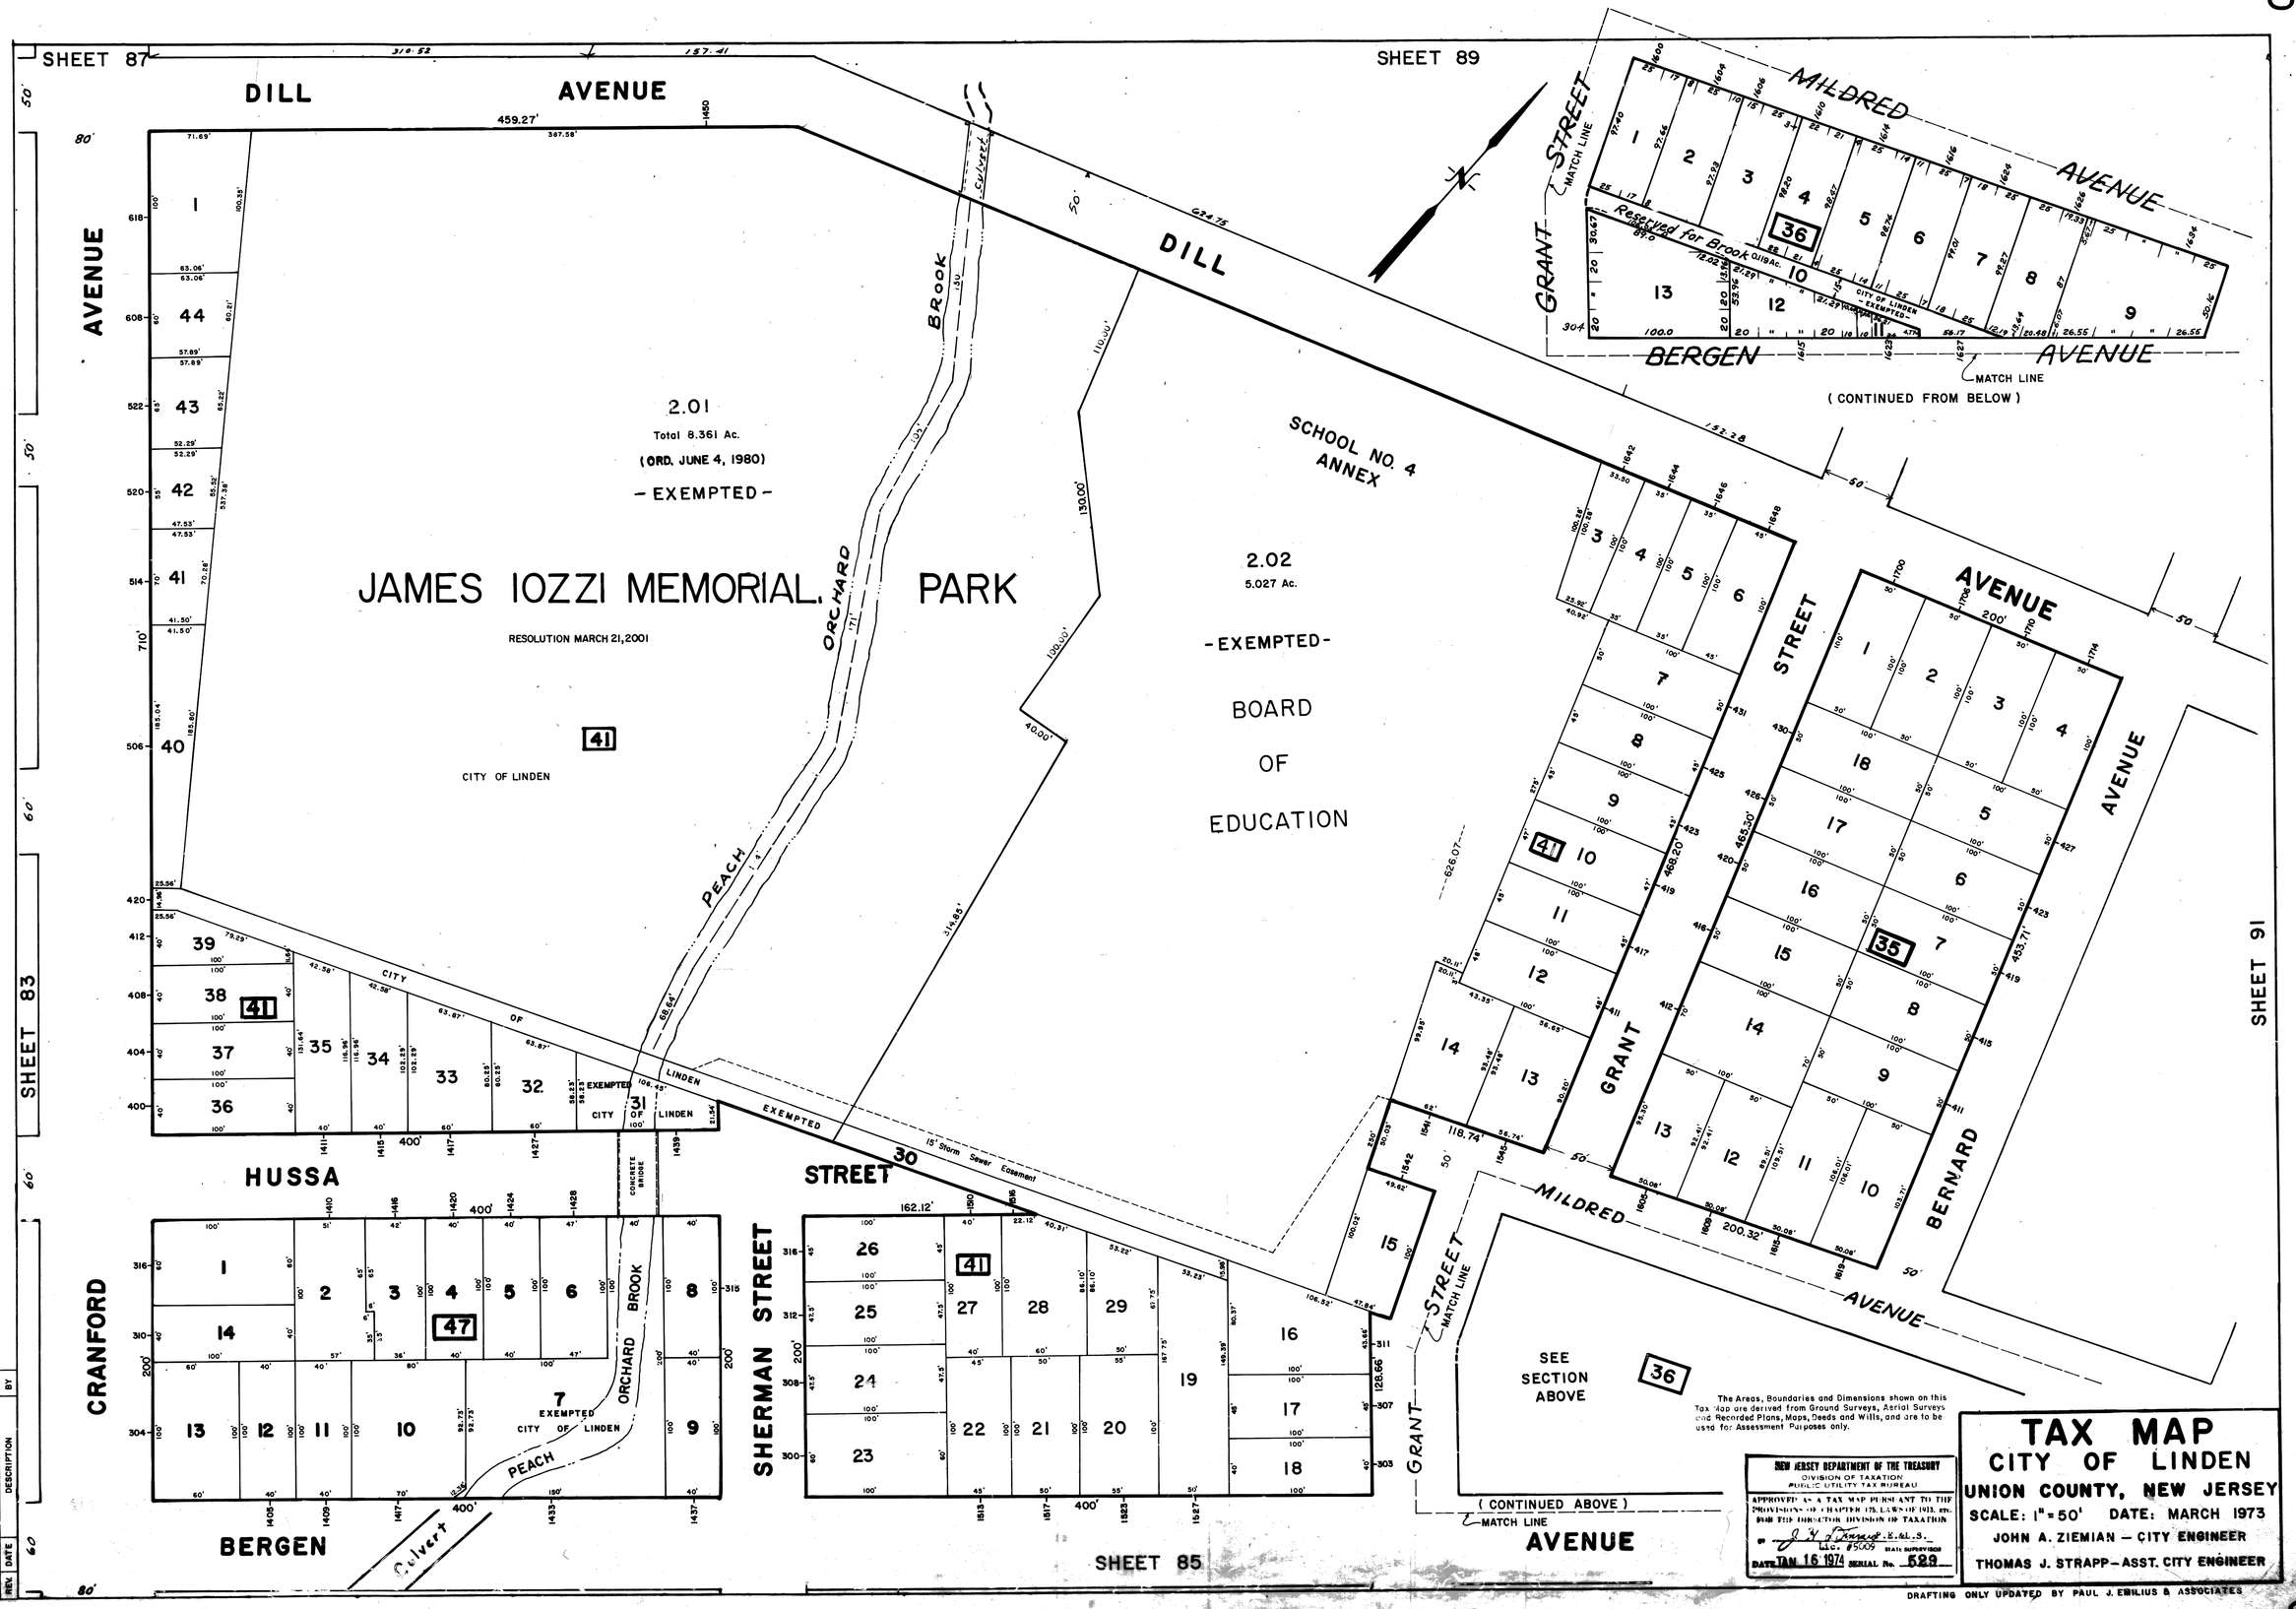
SHEET 87
SHEET 89
SHEET 83
SHEET 85
SHEET 91
DILL AVENUE
DILL
MILDRED AVENUE
GRANT STREET
BERGEN AVENUE
MATCH LINE
(CONTINUED FROM BELOW)
Reserved for Brook 0.18 Ac.
CITY OF LINDEN EXEMPTED
JAMES IOZZI MEMORIAL PARK
RESOLUTION MARCH 21, 2001
2.01
Total 8.361 Ac.
(ORD. JUNE 4, 1980)
- EXEMPTED -
CITY OF LINDEN
SCHOOL NO. 4 ANNEX
2.02
5.027 Ac.
- EXEMPTED -
BOARD OF EDUCATION
ORCHARD BROOK
PEACH BROOK
Culvert
CITY OF LINDEN EXEMPTED
15' Storm Sewer Easement
HUSSA STREET
CRANFORD AVENUE
SHERMAN STREET
BERGEN AVENUE
GRANT STREET
BERNARD AVENUE
MILDRED AVENUE
SEE SECTION ABOVE
(CONTINUED ABOVE)
The Areas, Boundaries and Dimensions shown on this Tax Map are derived from Ground Surveys, Aerial Surveys and Recorded Plans, Maps, Deeds and Wills, and are to be used for Assessment Purposes only.
NEW JERSEY DEPARTMENT OF THE TREASURY
DIVISION OF TAXATION
PUBLIC UTILITY TAX BUREAU
APPROVED AS A TAX MAP PURSUANT TO THE PROVISIONS OF CHAPTER 175, LAWS OF 1913, ETC. FOR THE DIRECTOR DIVISION OF TAXATION
Lic. #5009 STATE SURVEYOR
DATE JAN 16 1974 SERIAL No. 529
TAX MAP
CITY OF LINDEN
UNION COUNTY, NEW JERSEY
SCALE: 1" = 50' DATE: MARCH 1973
JOHN A. ZIEMIAN — CITY ENGINEER
THOMAS J. STRAPP — ASST. CITY ENGINEER
DRAFTING ONLY UPDATED BY PAUL J. EMILIUS & ASSOCIATES
1 12/28/01 BLOCK 41 LOT 2.01 R.G.S.
REV. DATE DESCRIPTION BY