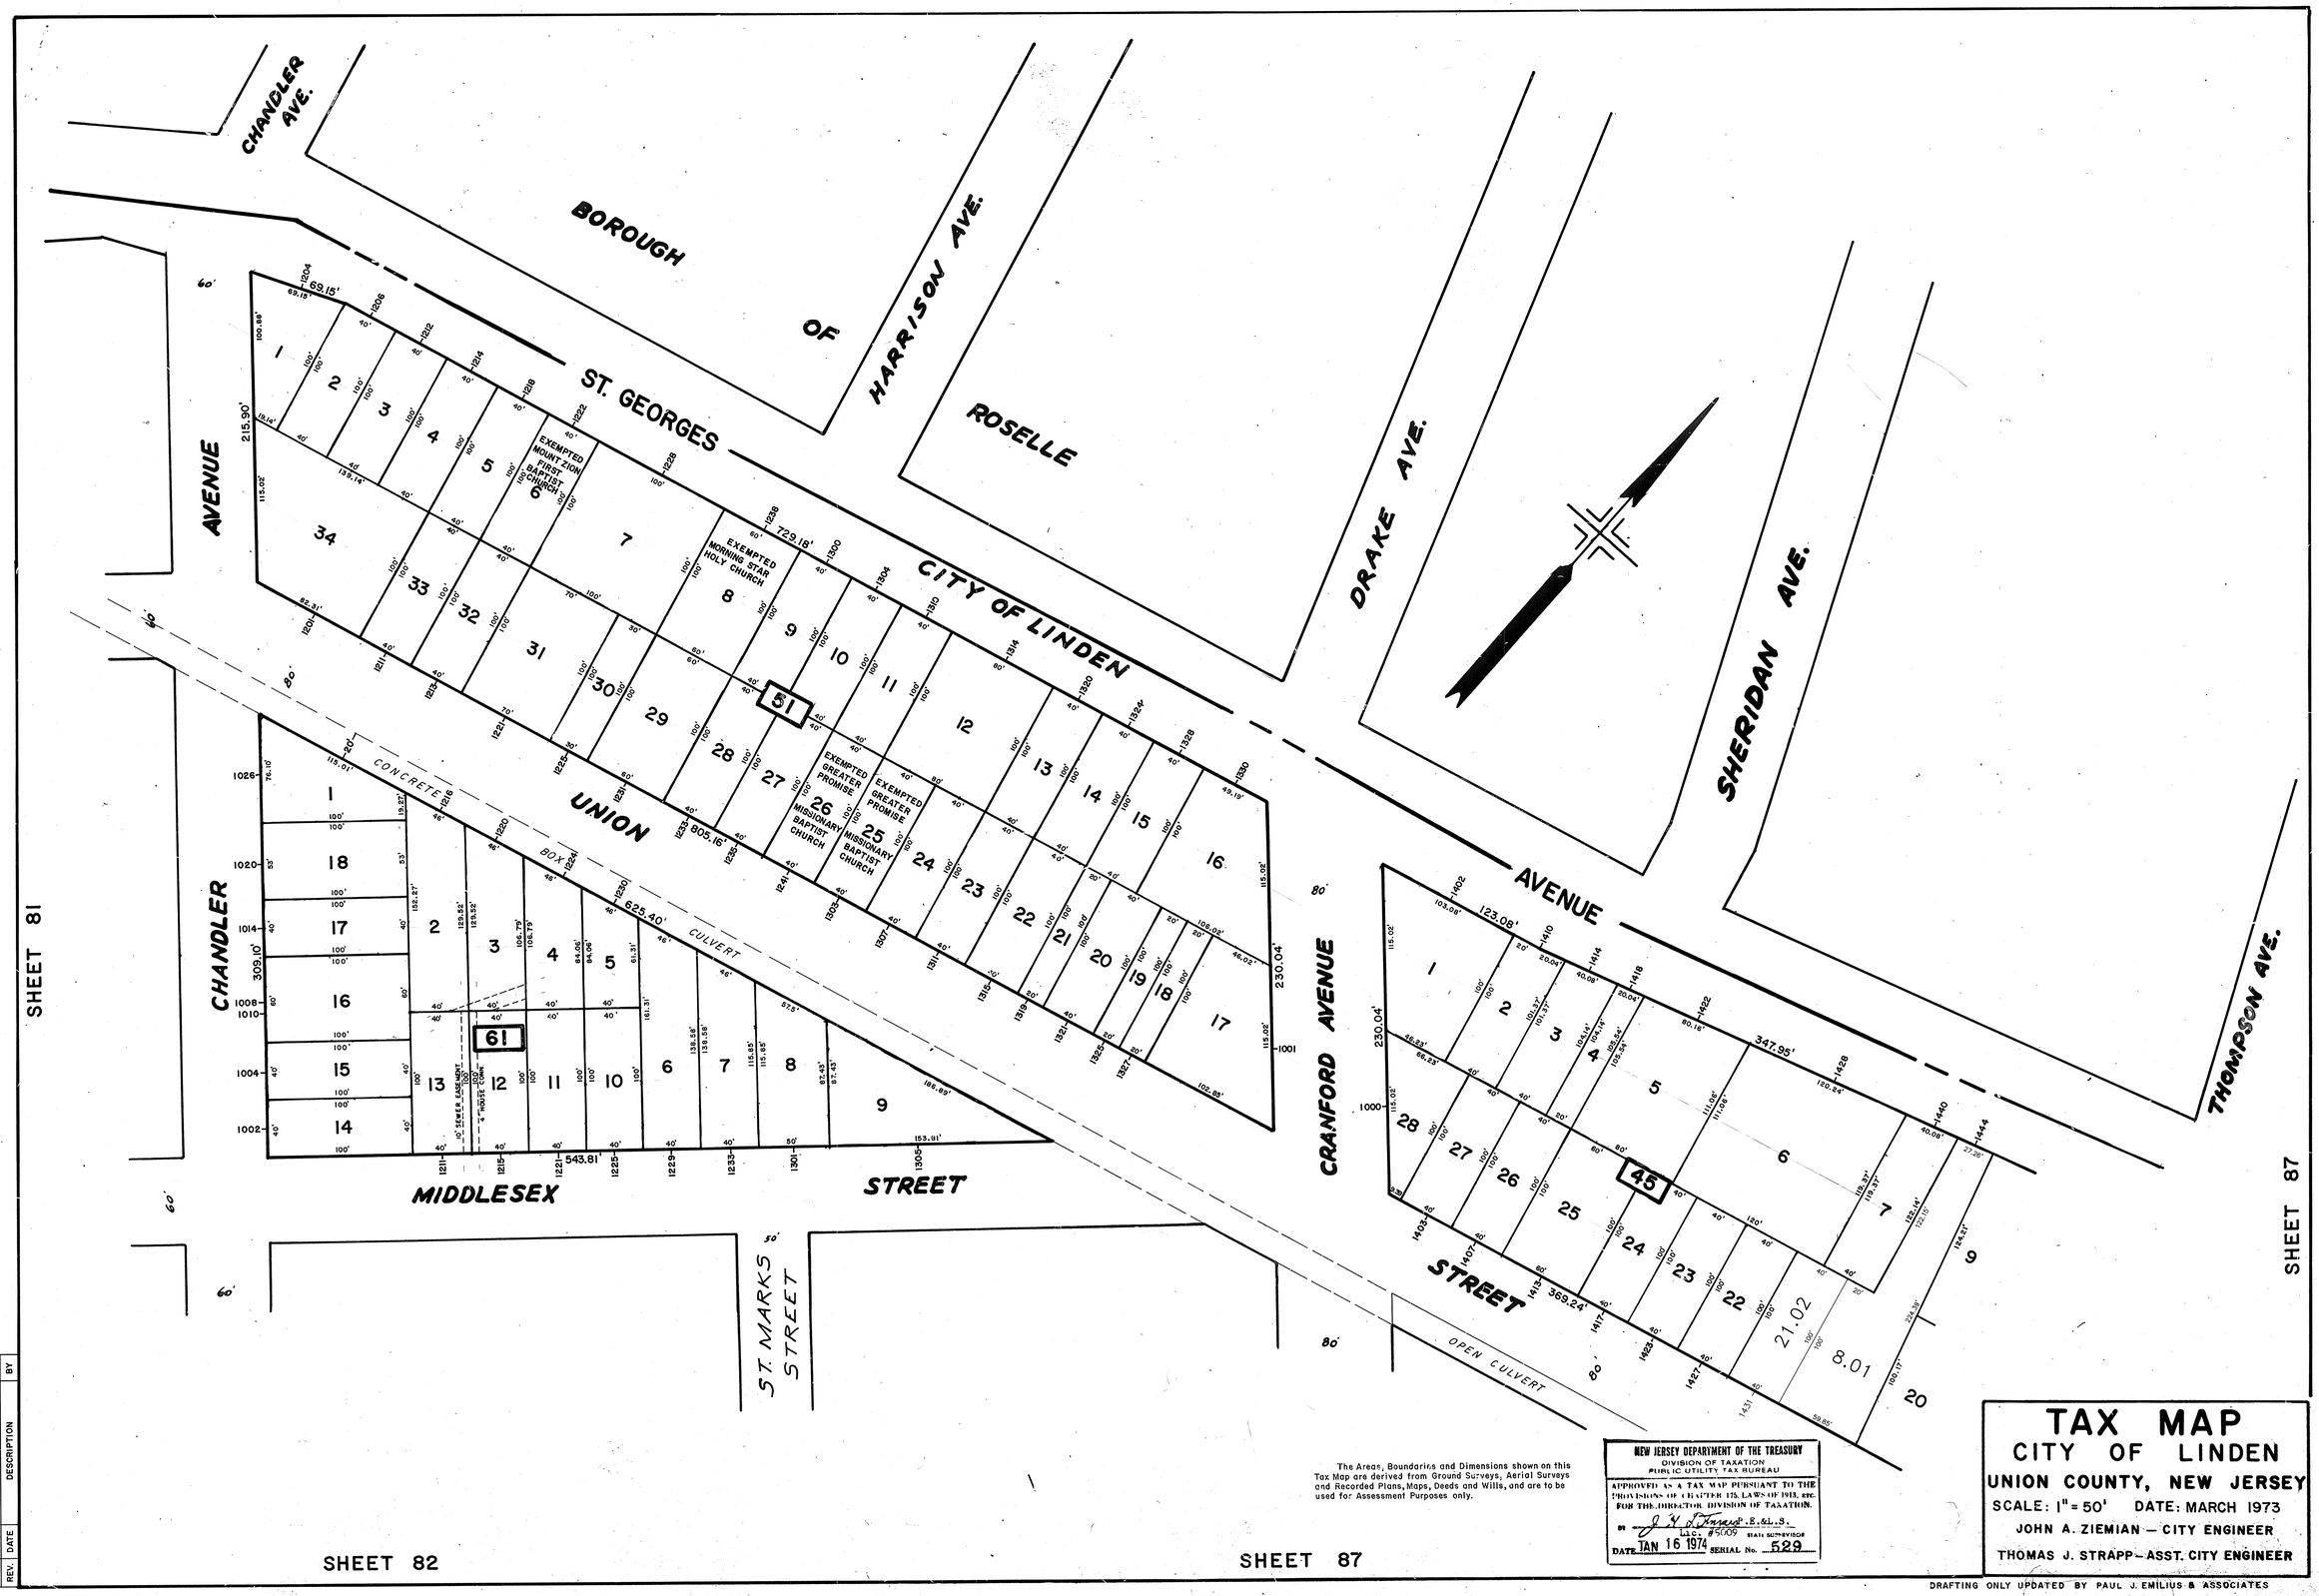
CHANDLER AVE.
BOROUGH OF ROSELLE
HARRISON AVE.
DRAKE AVE.
SHERIDAN AVE.
THOMPSON AVE.
ST. GEORGES AVENUE
CITY OF LINDEN
UNION AVENUE
CHANDLER AVENUE
CRANFORD AVENUE
MIDDLESEX STREET
ST. MARKS STREET
CONCRETE BOX CULVERT
OPEN CULVERT
EXEMPTED MOUNT ZION FIRST BAPTIST CHURCH
EXEMPTED MORNING STAR HOLY CHURCH
EXEMPTED GREATER PROMISE MISSIONARY BAPTIST CHURCH
SHEET 81
SHEET 82
SHEET 87
SHEET 87
The Areas, Boundaries and Dimensions shown on this Tax Map are derived from Ground Surveys, Aerial Surveys and Recorded Plans, Maps, Deeds and Wills, and are to be used for Assessment Purposes only.
NEW JERSEY DEPARTMENT OF THE TREASURY
DIVISION OF TAXATION
PUBLIC UTILITY TAX BUREAU
APPROVED AS A TAX MAP PURSUANT TO THE PROVISIONS OF CHAPTER 175, LAWS OF 1913, ETC. FOR THE DIRECTOR, DIVISION OF TAXATION.
BY J. H. Tinnaro P.E.&L.S. Lic. #5009 STATE SUPERVISOR
DATE JAN 16 1974 SERIAL No. 529
TAX MAP
CITY OF LINDEN
UNION COUNTY, NEW JERSEY
SCALE: 1" = 50' DATE: MARCH 1973
JOHN A. ZIEMIAN — CITY ENGINEER
THOMAS J. STRAPP — ASST. CITY ENGINEER
DRAFTING ONLY UPDATED BY PAUL J. EMILIUS & ASSOCIATES
REV. DATE DESCRIPTION BY
1 12/31/15 BLOCK 45, LOT(S) 21/8-8.01 KRZ