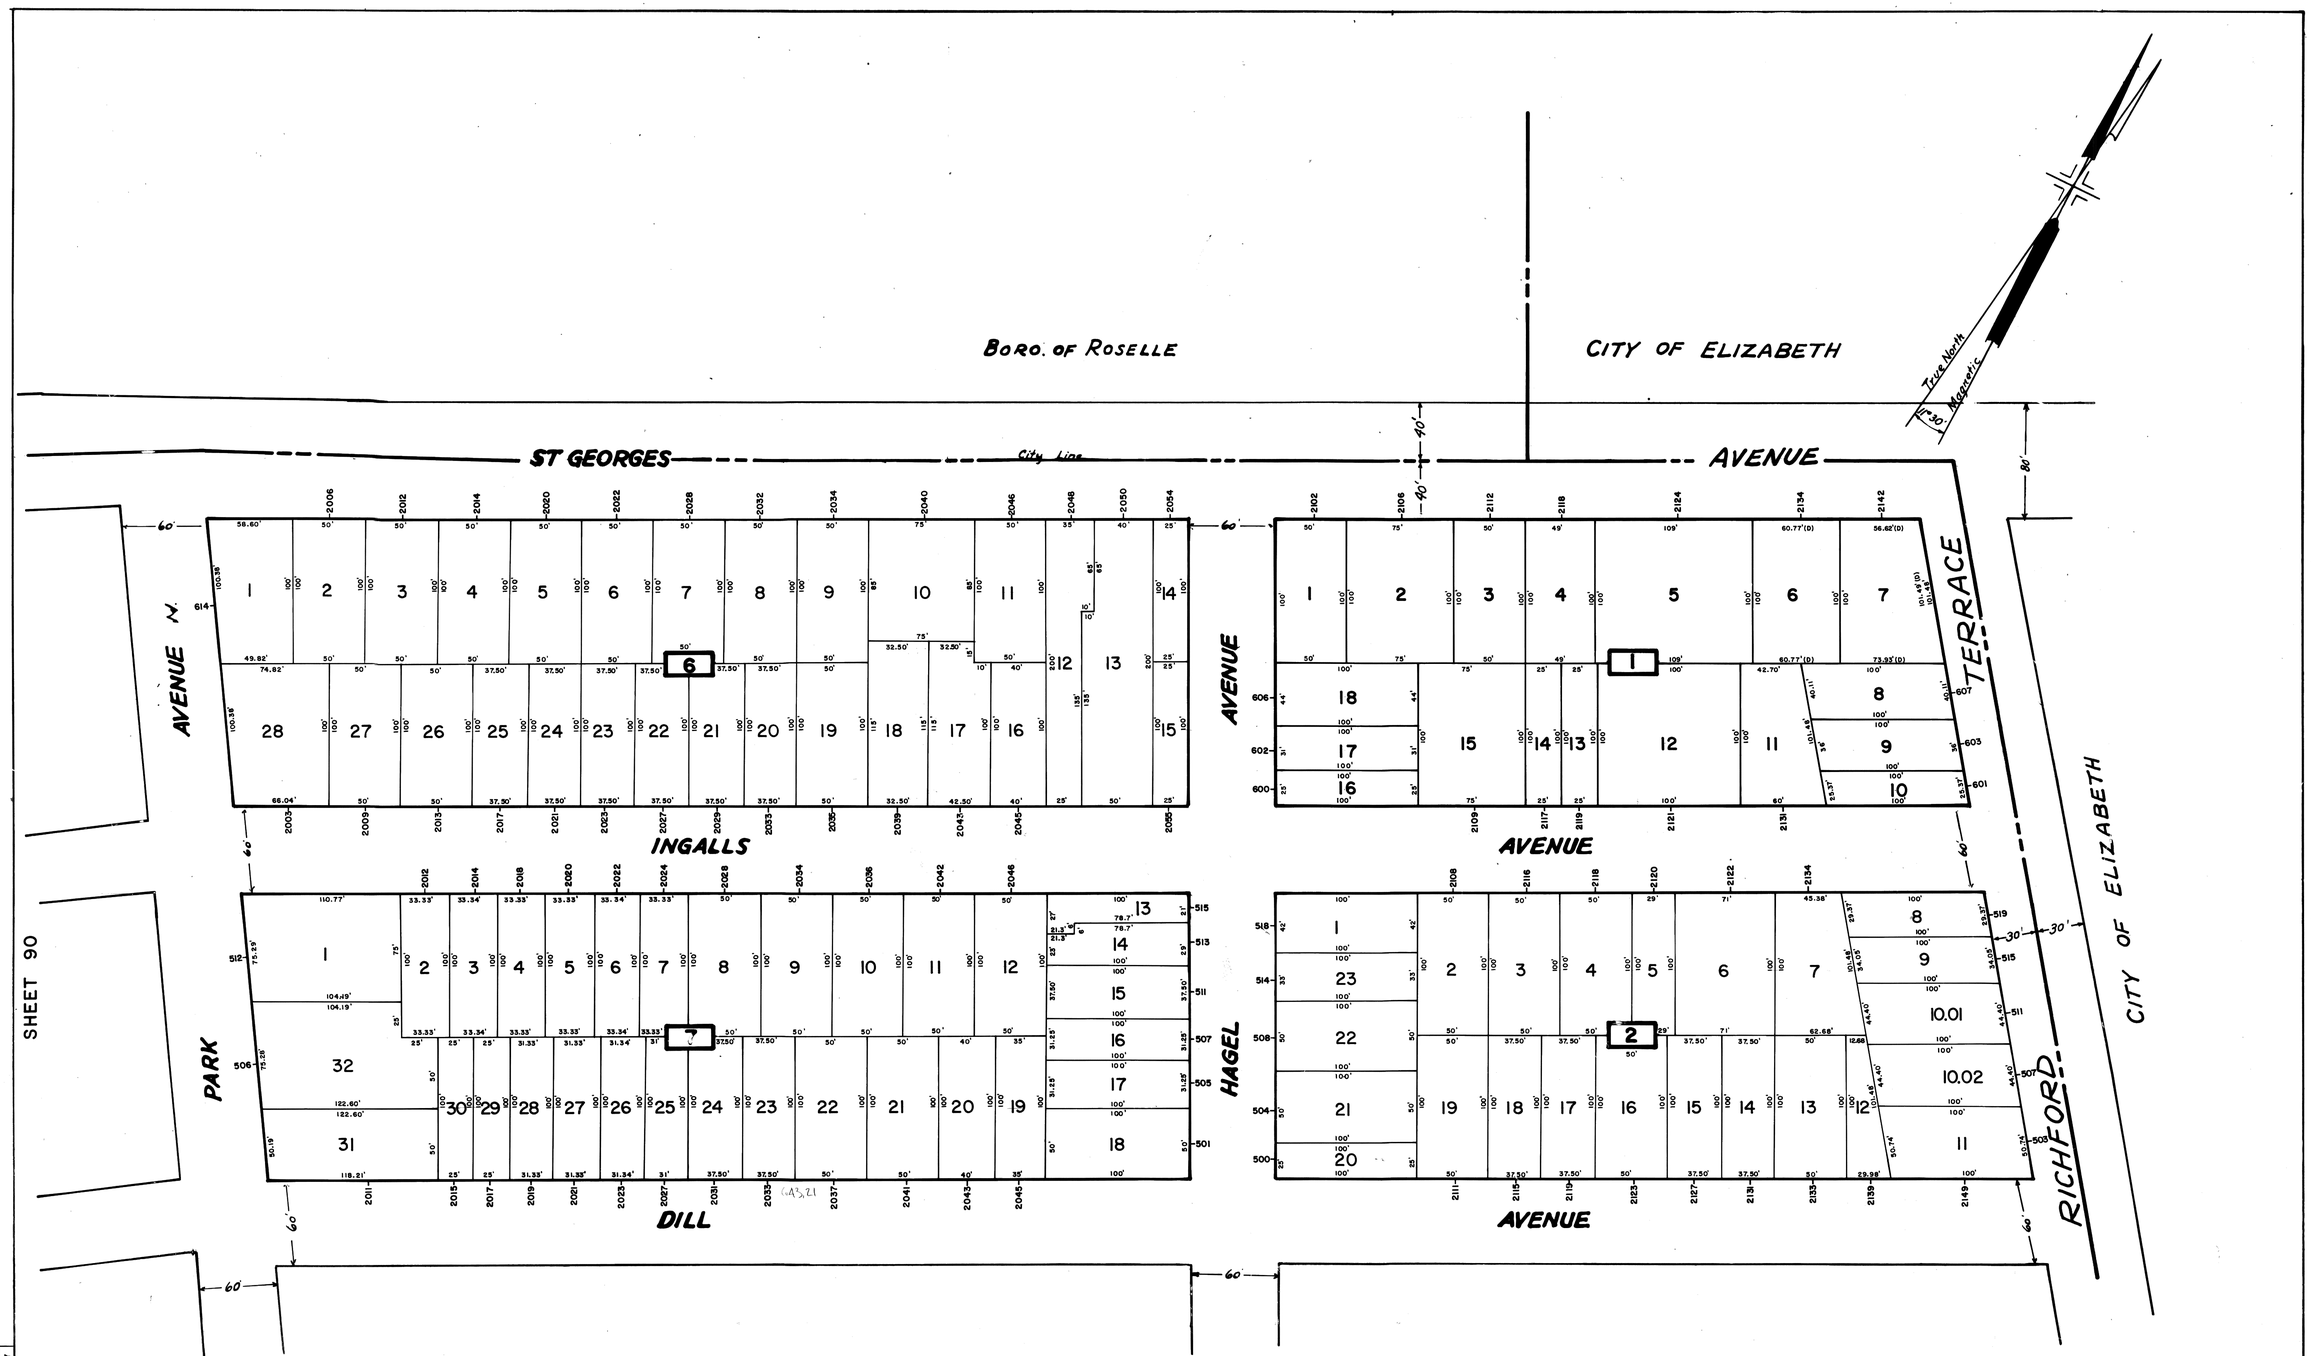


| REV. | DATE | DESCRIPTION | BY |
|---|---|---|---|
| 2 | 8/2/99 | BLOCK 6 LOTS 12, 13 | R.G.S. |
| 1 | 10/24/96 | BLOCK 1 LOTS 6, 7 | R.G.S. |

The Areas, Boundaries and Dimensions shown on this Tax Map are derived from Ground Surveys, Aerial Surveys and Recorded Plans, Maps, Deeds and Wills, and are to be used for Assessment Purposes only.

NEW JERSEY DEPARTMENT OF THE TREASURY
DIVISION OF TAXATION
PUBLIC UTILITY TAX BUREAU
APPROVED AS A TAX MAP PURSUANT TO THE PROVISIONS OF CHAPTER 175, LAWS OF 1913, ETC. FOR THE DIRECTOR, DIVISION OF TAXATION
BY J. H. L. Hansen P.E.&L.S. Lic. #5000 STATE SUPERVISOR
DATE JAN 16 1974 SERIAL No. 529

# TAX MAP
## CITY OF LINDEN
UNION COUNTY, NEW JERSEY
SCALE: 1" = 50' DATE: MARCH 1973
JOHN A. ZIEMIAN — CITY ENGINEER
THOMAS J. STRAPP — ASST. CITY ENGINEER

DRAFTING ONLY UPDATED BY PAUL J. EMILIUS & ASSOCIATES