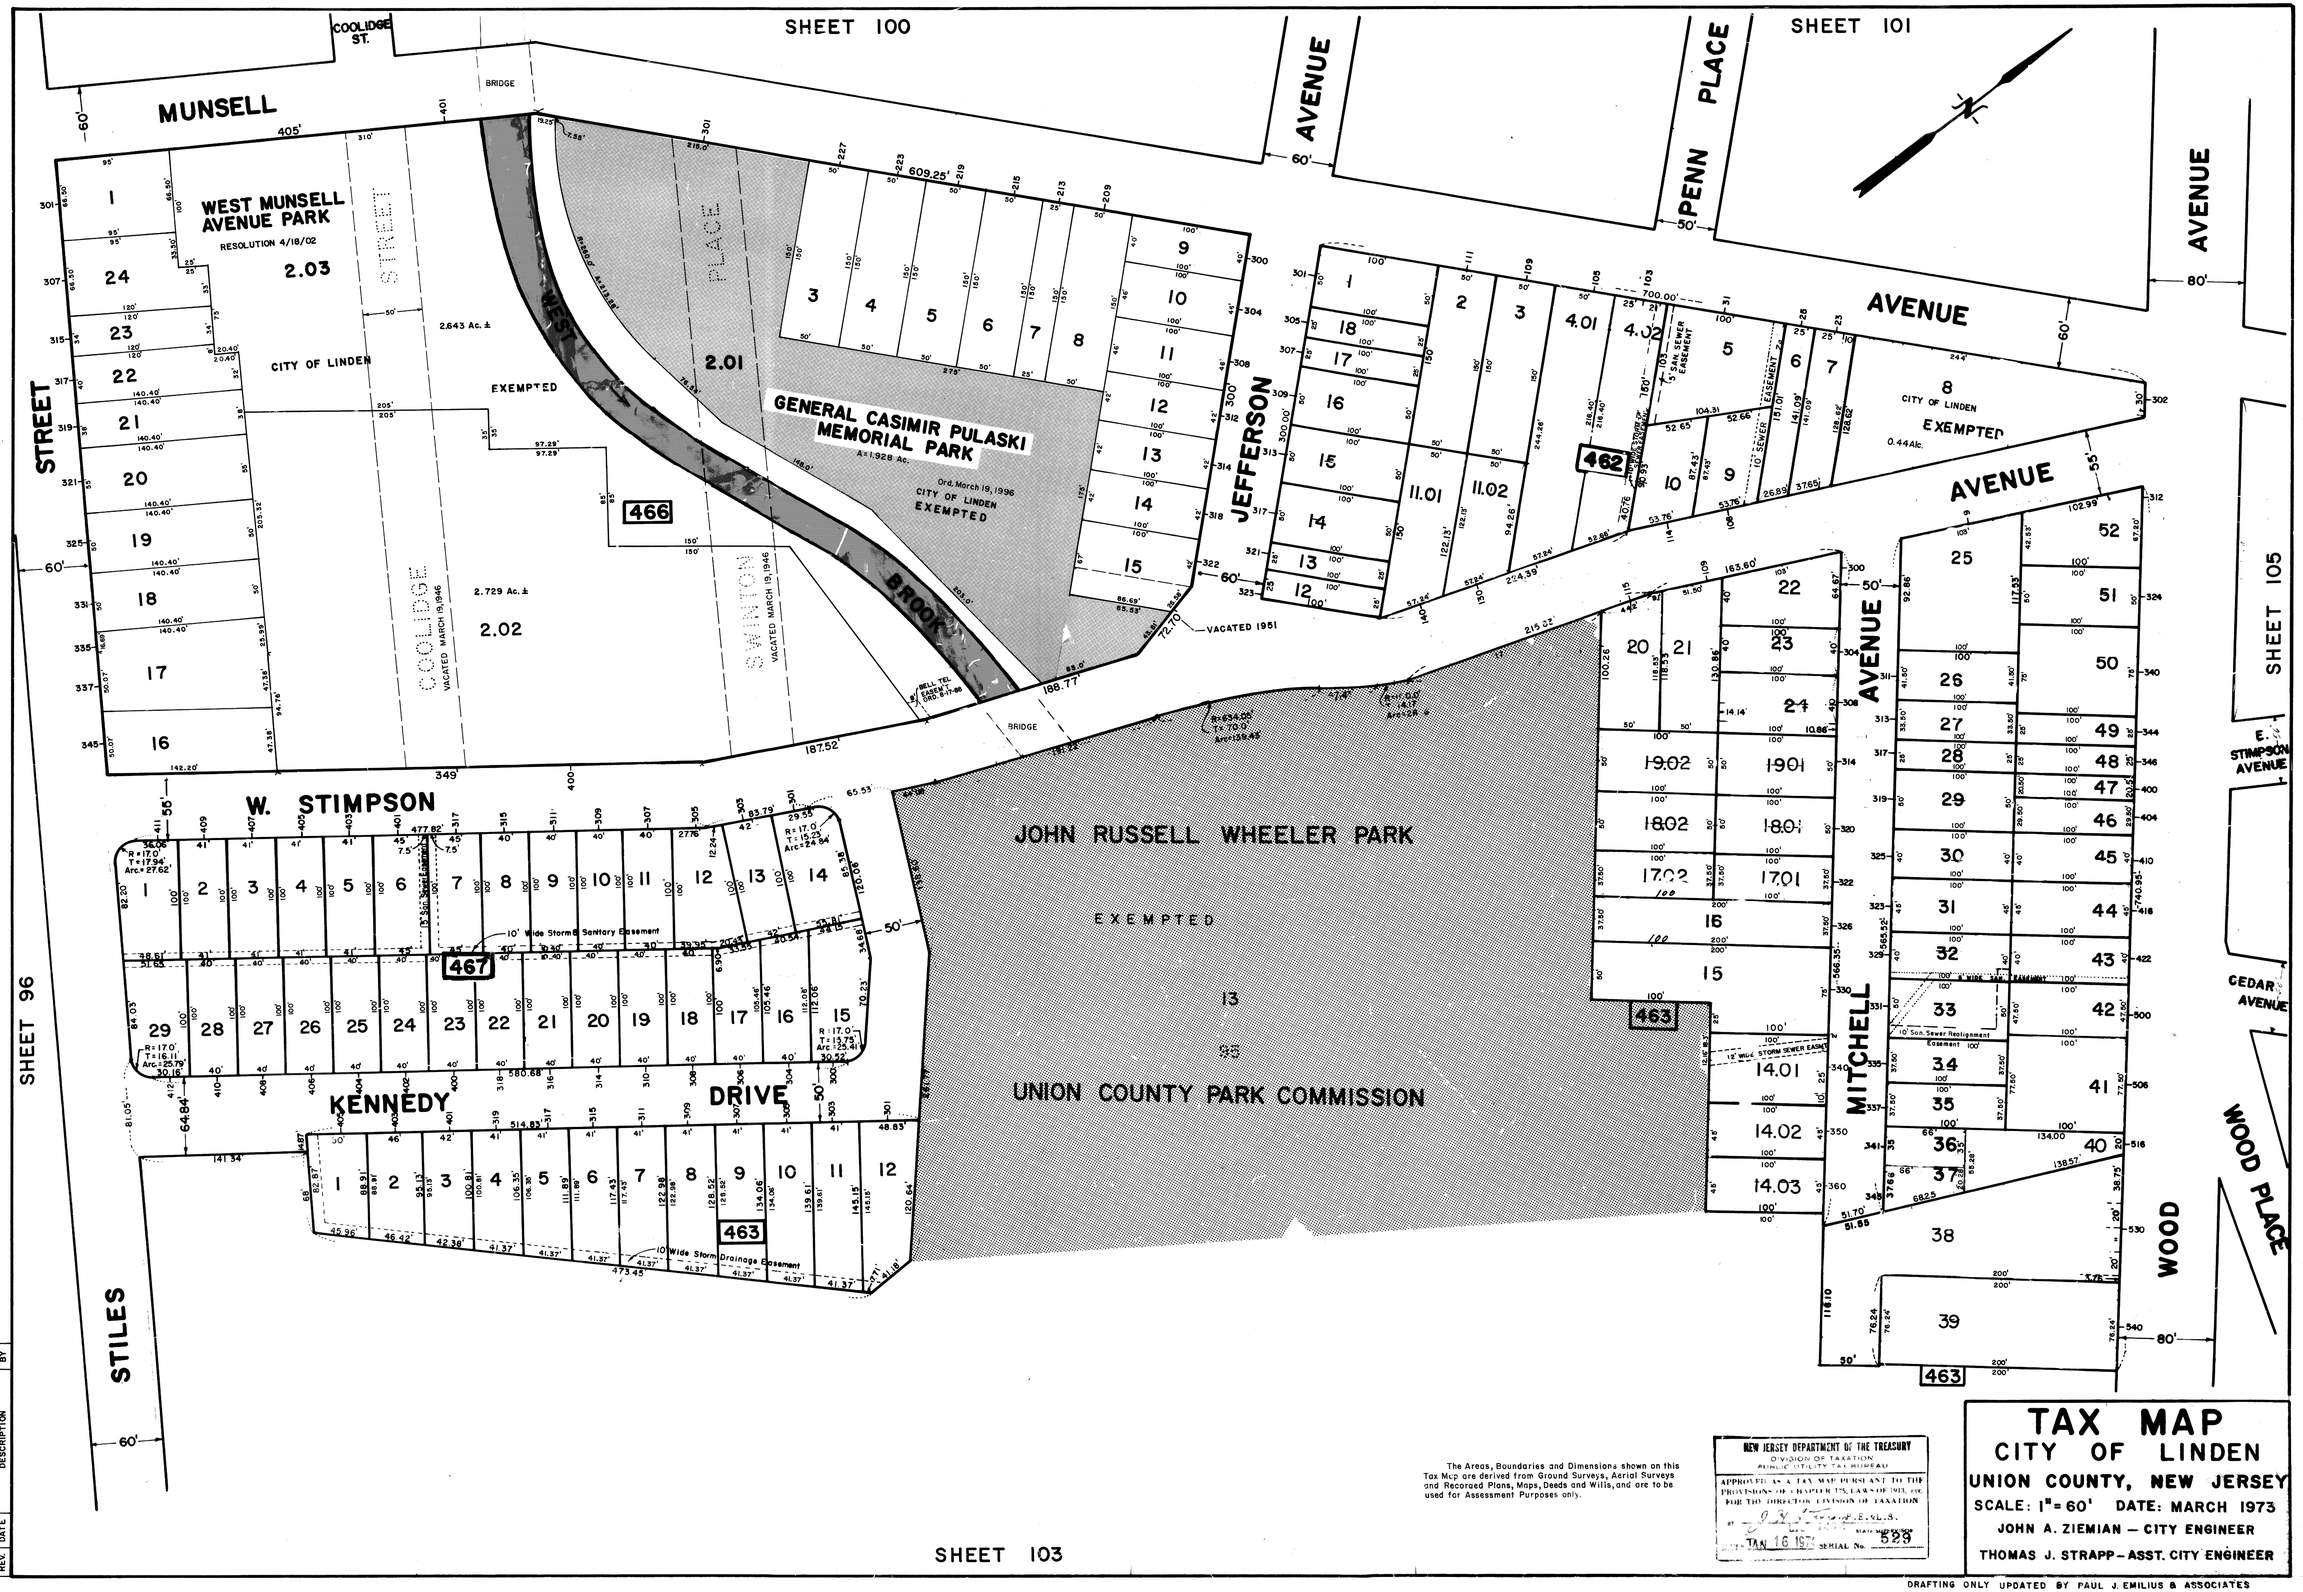


| REV. | DATE | DESCRIPTION | BY |
|---|---|---|---|
| 3 | 2/26/04 | BLOCK 466 LOT 2.03 | R.G.S. |
| 2 | 3/29/94 | BLOCK 466 LOT 2.01 | R.G.S. |
| 1 | 10/12/93 | BLOCK 462 LOT 11 | R.G.S. |

The Areas, Boundaries and Dimensions shown on this Tax Map are derived from Ground Surveys, Aerial Surveys and Recorded Plans, Maps, Deeds and Wills, and are to be used for Assessment Purposes only.

NEW JERSEY DEPARTMENT OF THE TREASURY
DIVISION OF TAXATION
PUBLIC UTILITY TAX BUREAU
APPROVED AS A TAX MAP PURSUANT TO THE PROVISIONS OF CHAPTER 123, LAWS OF 1951, FOR THE DIRECTOR, DIVISION OF TAXATION
BY R. G. Sisco, R.G.S.
DATE JAN 16 1974 STATE MAP SERIAL No. 523

# TAX MAP
## CITY OF LINDEN
### UNION COUNTY, NEW JERSEY

SCALE: 1" = 60' DATE: MARCH 1973

JOHN A. ZIEMIAN — CITY ENGINEER

THOMAS J. STRAPP — ASST. CITY ENGINEER

DRAFTING ONLY UPDATED BY PAUL J. EMILIUS & ASSOCIATES