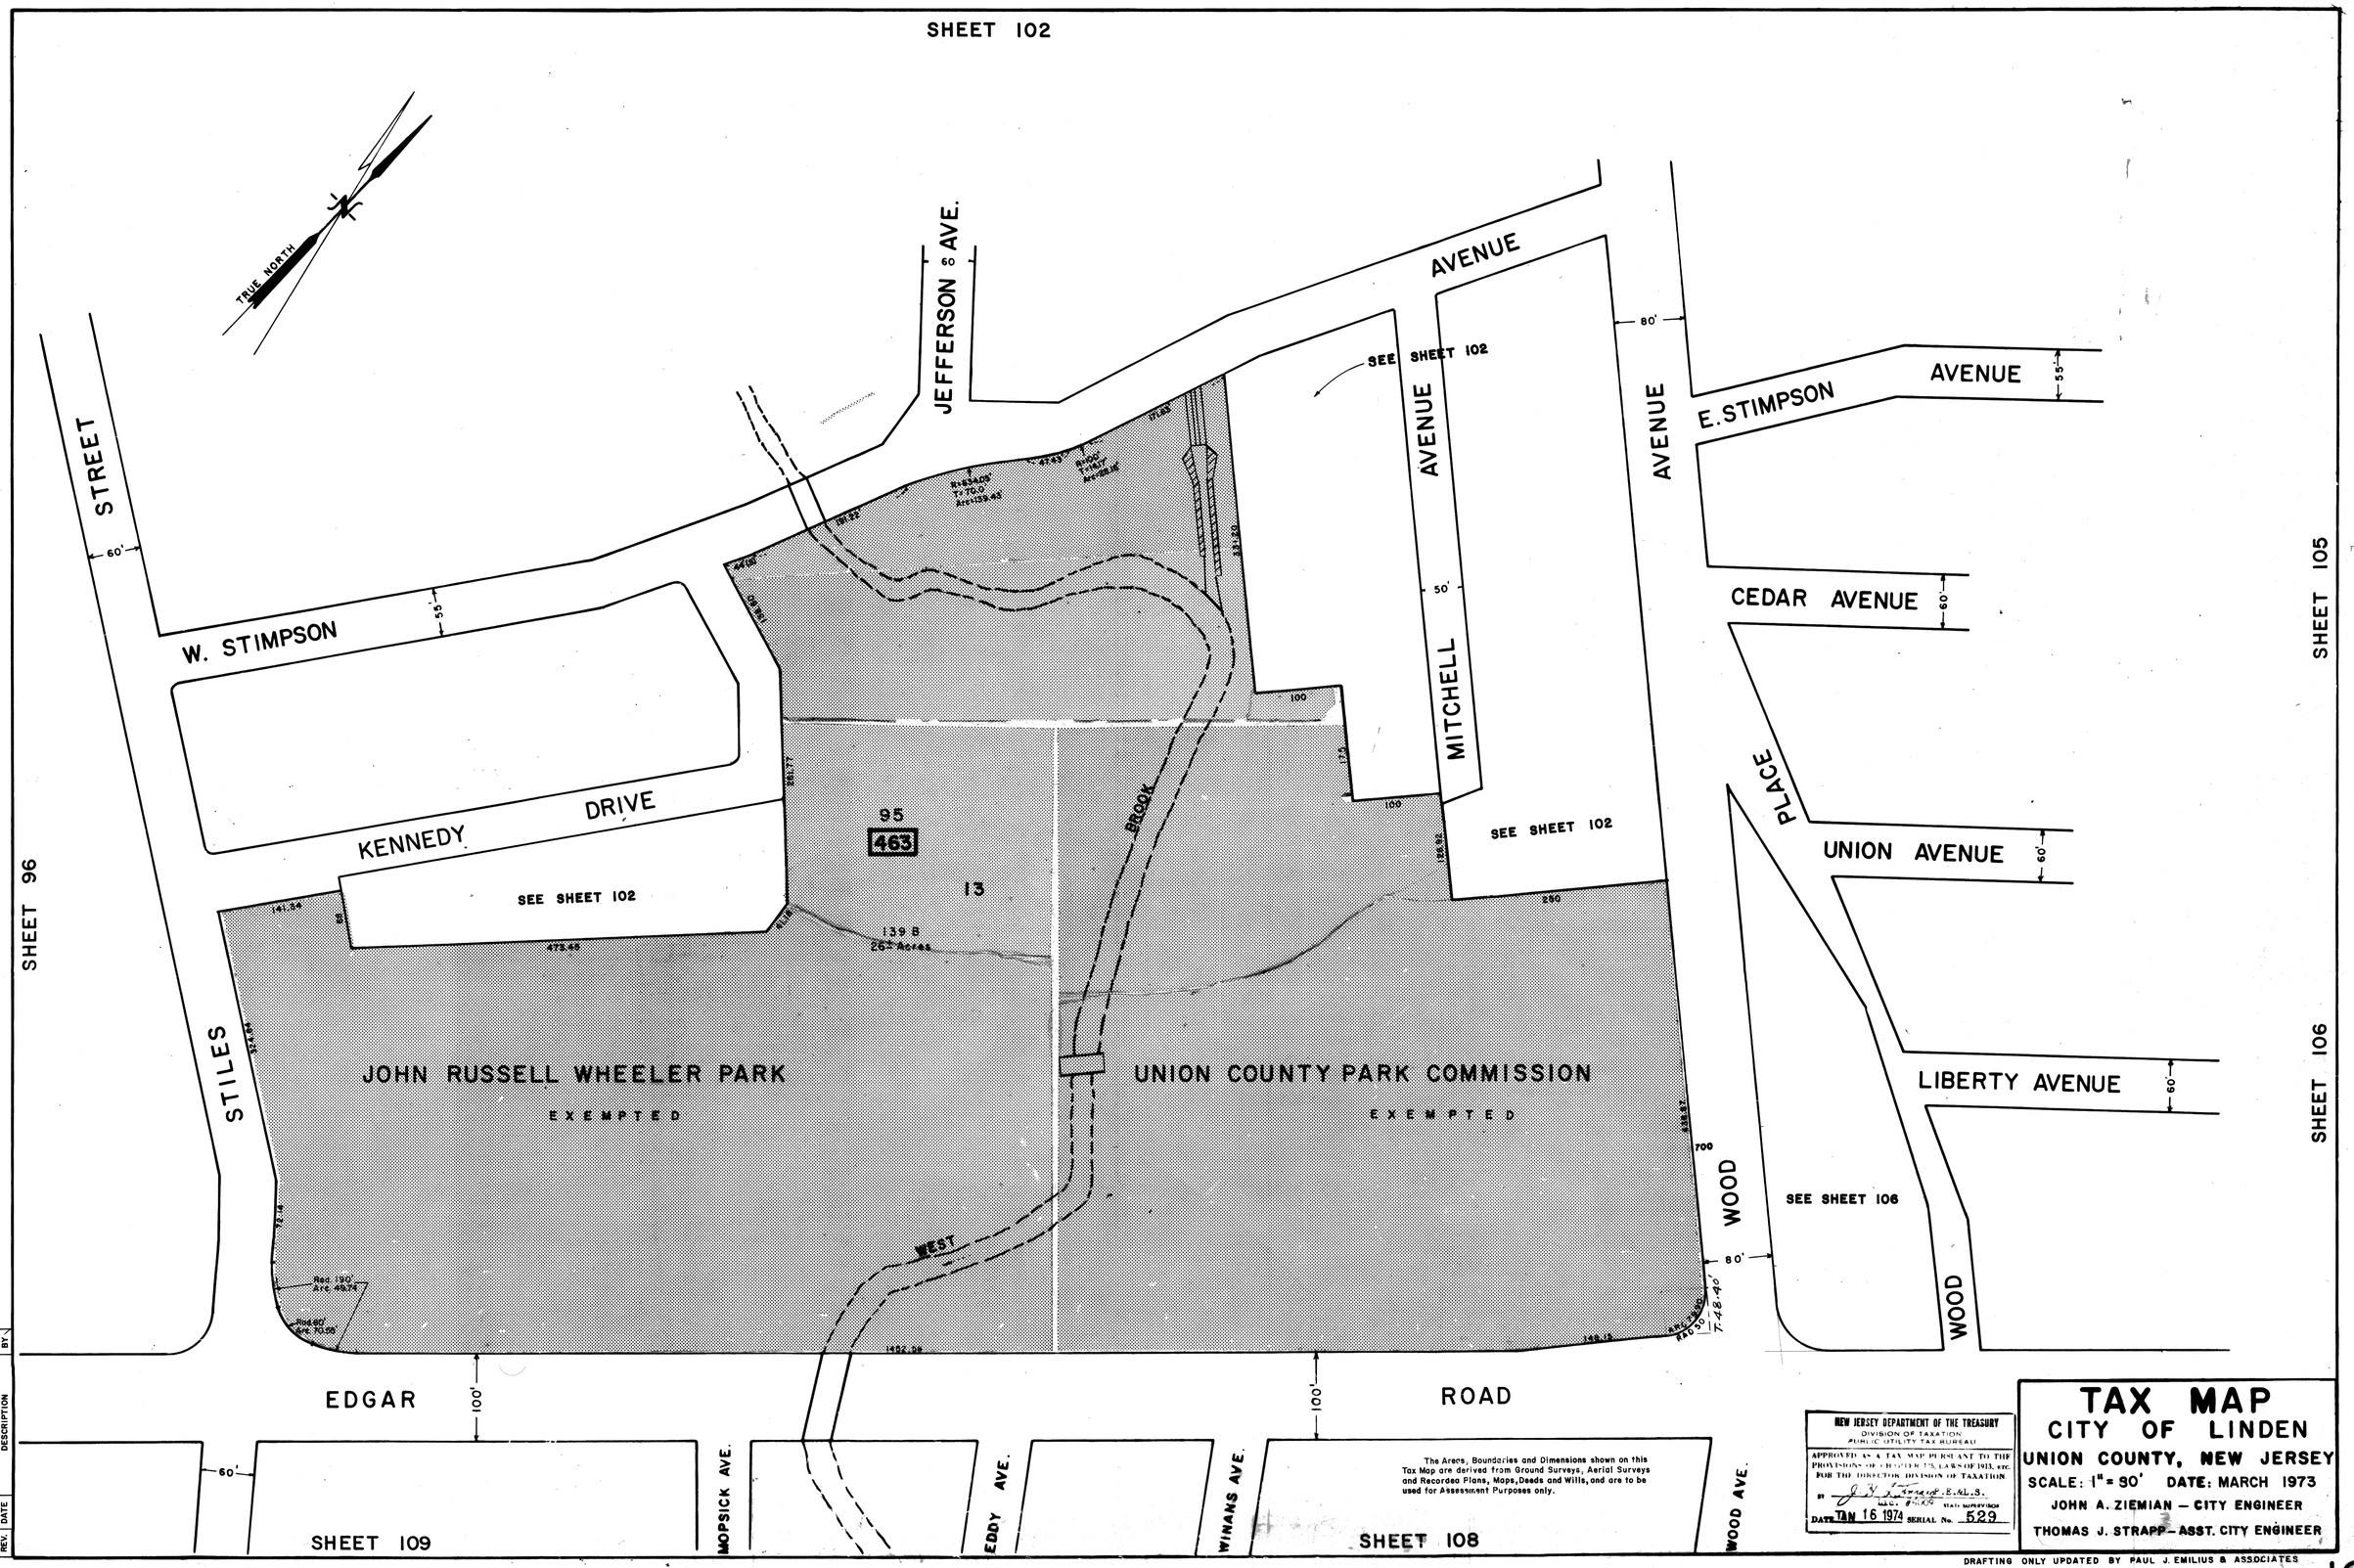
SHEET 102
TRUE NORTH
JEFFERSON AVE.
AVENUE
SEE SHEET 102
MITCHELL AVENUE
E. STIMPSON AVENUE
CEDAR AVENUE
UNION AVENUE
LIBERTY AVENUE
WOOD PLACE
WOOD
SEE SHEET 106
SHEET 105
SHEET 106
SHEET 96
STREET
W. STIMPSON
KENNEDY DRIVE
SEE SHEET 102
95
463
13
139 B
26± Acres
BROOK
WEST
JOHN RUSSELL WHEELER PARK
EXEMPTED
UNION COUNTY PARK COMMISSION
EXEMPTED
STILES
EDGAR
ROAD
MOPSICK AVE.
EDDY AVE.
WINANS AVE.
WOOD AVE.
SHEET 109
SHEET 108
The Areas, Boundaries and Dimensions shown on this Tax Map are derived from Ground Surveys, Aerial Surveys and Recorded Plans, Maps, Deeds and Wills, and are to be used for Assessment Purposes only.
NEW JERSEY DEPARTMENT OF THE TREASURY
DIVISION OF TAXATION
PUBLIC UTILITY TAX BUREAU
APPROVED AS A TAX MAP PURSUANT TO THE PROVISIONS OF CHAPTER 75, LAWS OF 1913, etc.
FOR THE DIRECTOR, DIVISION OF TAXATION
BY J. H. Kennedy, E.&L.S.
STATE SUPERVISOR
DATE JAN 16 1974 SERIAL No. 529
TAX MAP
CITY OF LINDEN
UNION COUNTY, NEW JERSEY
SCALE: 1" = 90' DATE: MARCH 1973
JOHN A. ZIEMIAN — CITY ENGINEER
THOMAS J. STRAPP — ASST. CITY ENGINEER
REV. DATE DESCRIPTION BY
DRAFTING ONLY UPDATED BY PAUL J. EMILIUS & ASSOCIATES