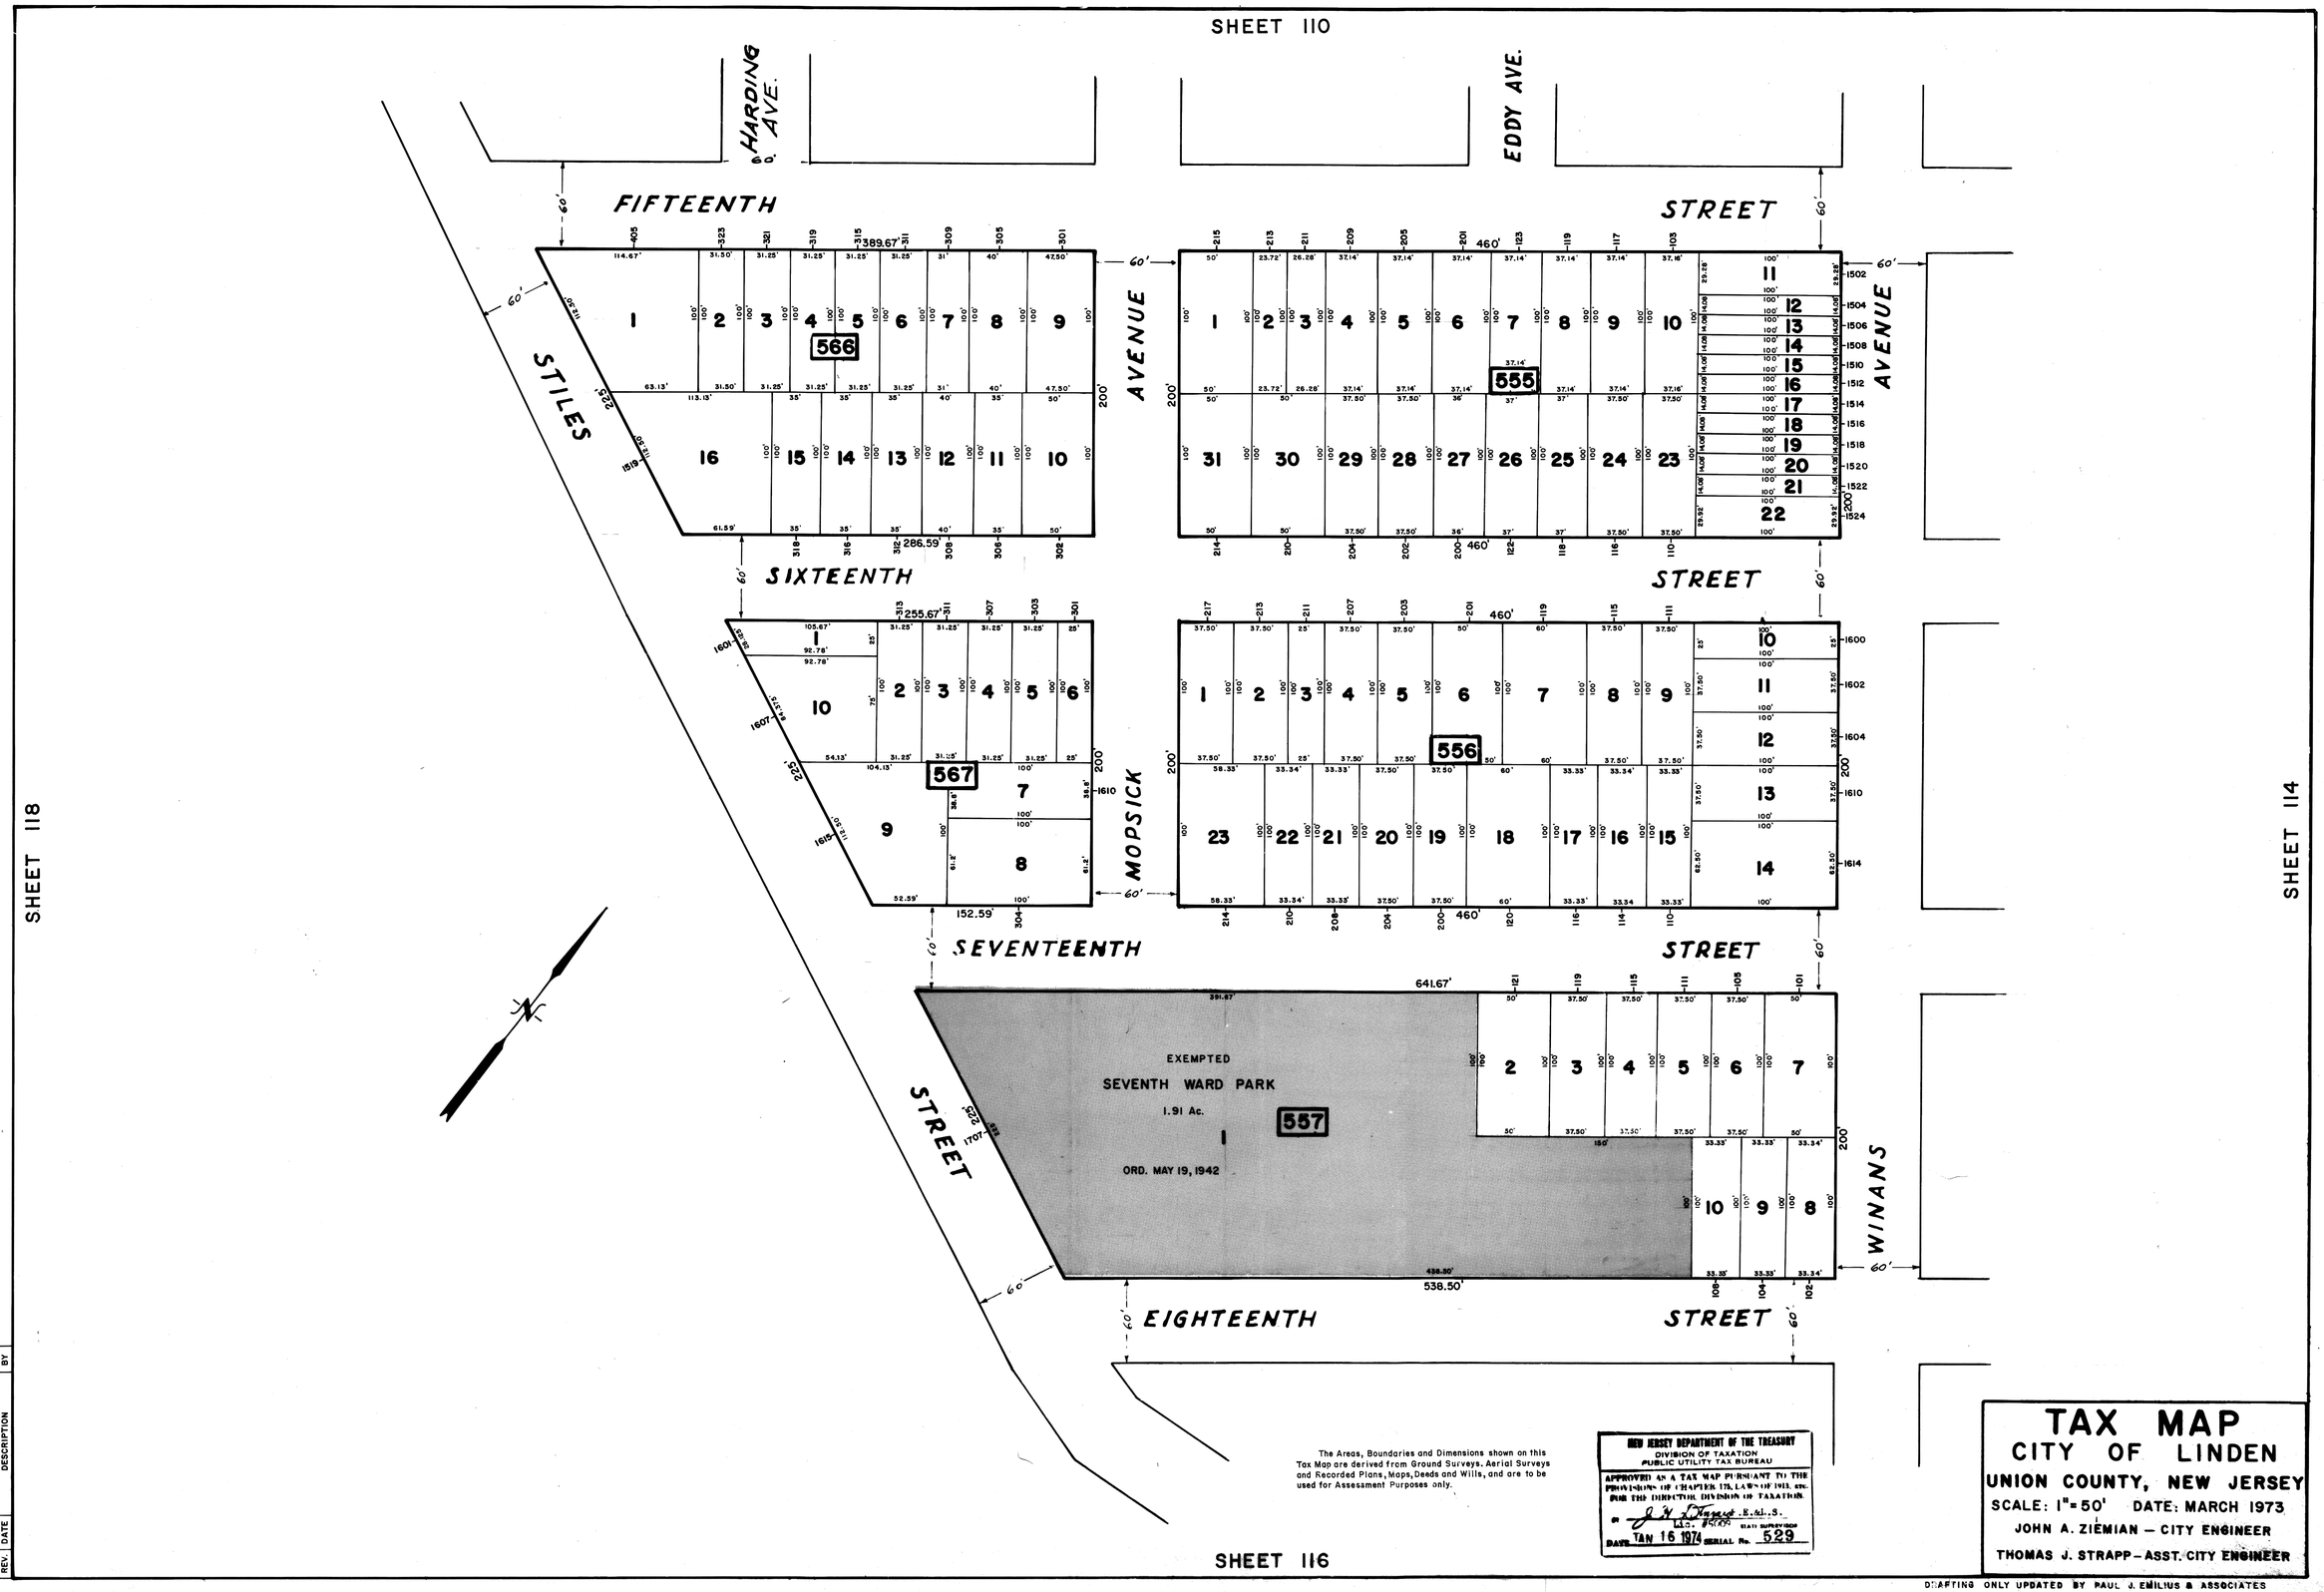
SHEET 110
HARDING AVE.
EDDY AVE.
FIFTEENTH STREET
SIXTEENTH STREET
SEVENTEENTH STREET
EIGHTEENTH STREET
STILES STREET
MOPSICK AVENUE
WINANS AVENUE
566
555
567
556
557
EXEMPTED
SEVENTH WARD PARK
1.91 Ac.
ORD. MAY 19, 1942
SHEET 118
SHEET 114
SHEET 116
The Areas, Boundaries and Dimensions shown on this Tax Map are derived from Ground Surveys, Aerial Surveys and Recorded Plans, Maps, Deeds and Wills, and are to be used for Assessment Purposes only.
NEW JERSEY DEPARTMENT OF THE TREASURY
DIVISION OF TAXATION
PUBLIC UTILITY TAX BUREAU
APPROVED AS A TAX MAP PURSUANT TO THE PROVISIONS OF CHAPTER 175, LAWS OF 1915, ETC. FOR THE DIRECTOR, DIVISION OF TAXATION.
STATE SUPERVISOR
DATE JAN 16 1974 SERIAL No. 529
TAX MAP
CITY OF LINDEN
UNION COUNTY, NEW JERSEY
SCALE: 1"=50' DATE: MARCH 1973
JOHN A. ZIEMIAN — CITY ENGINEER
THOMAS J. STRAPP — ASST. CITY ENGINEER
REV. DATE DESCRIPTION BY
DRAFTING ONLY UPDATED BY PAUL J. EMILIUS & ASSOCIATES