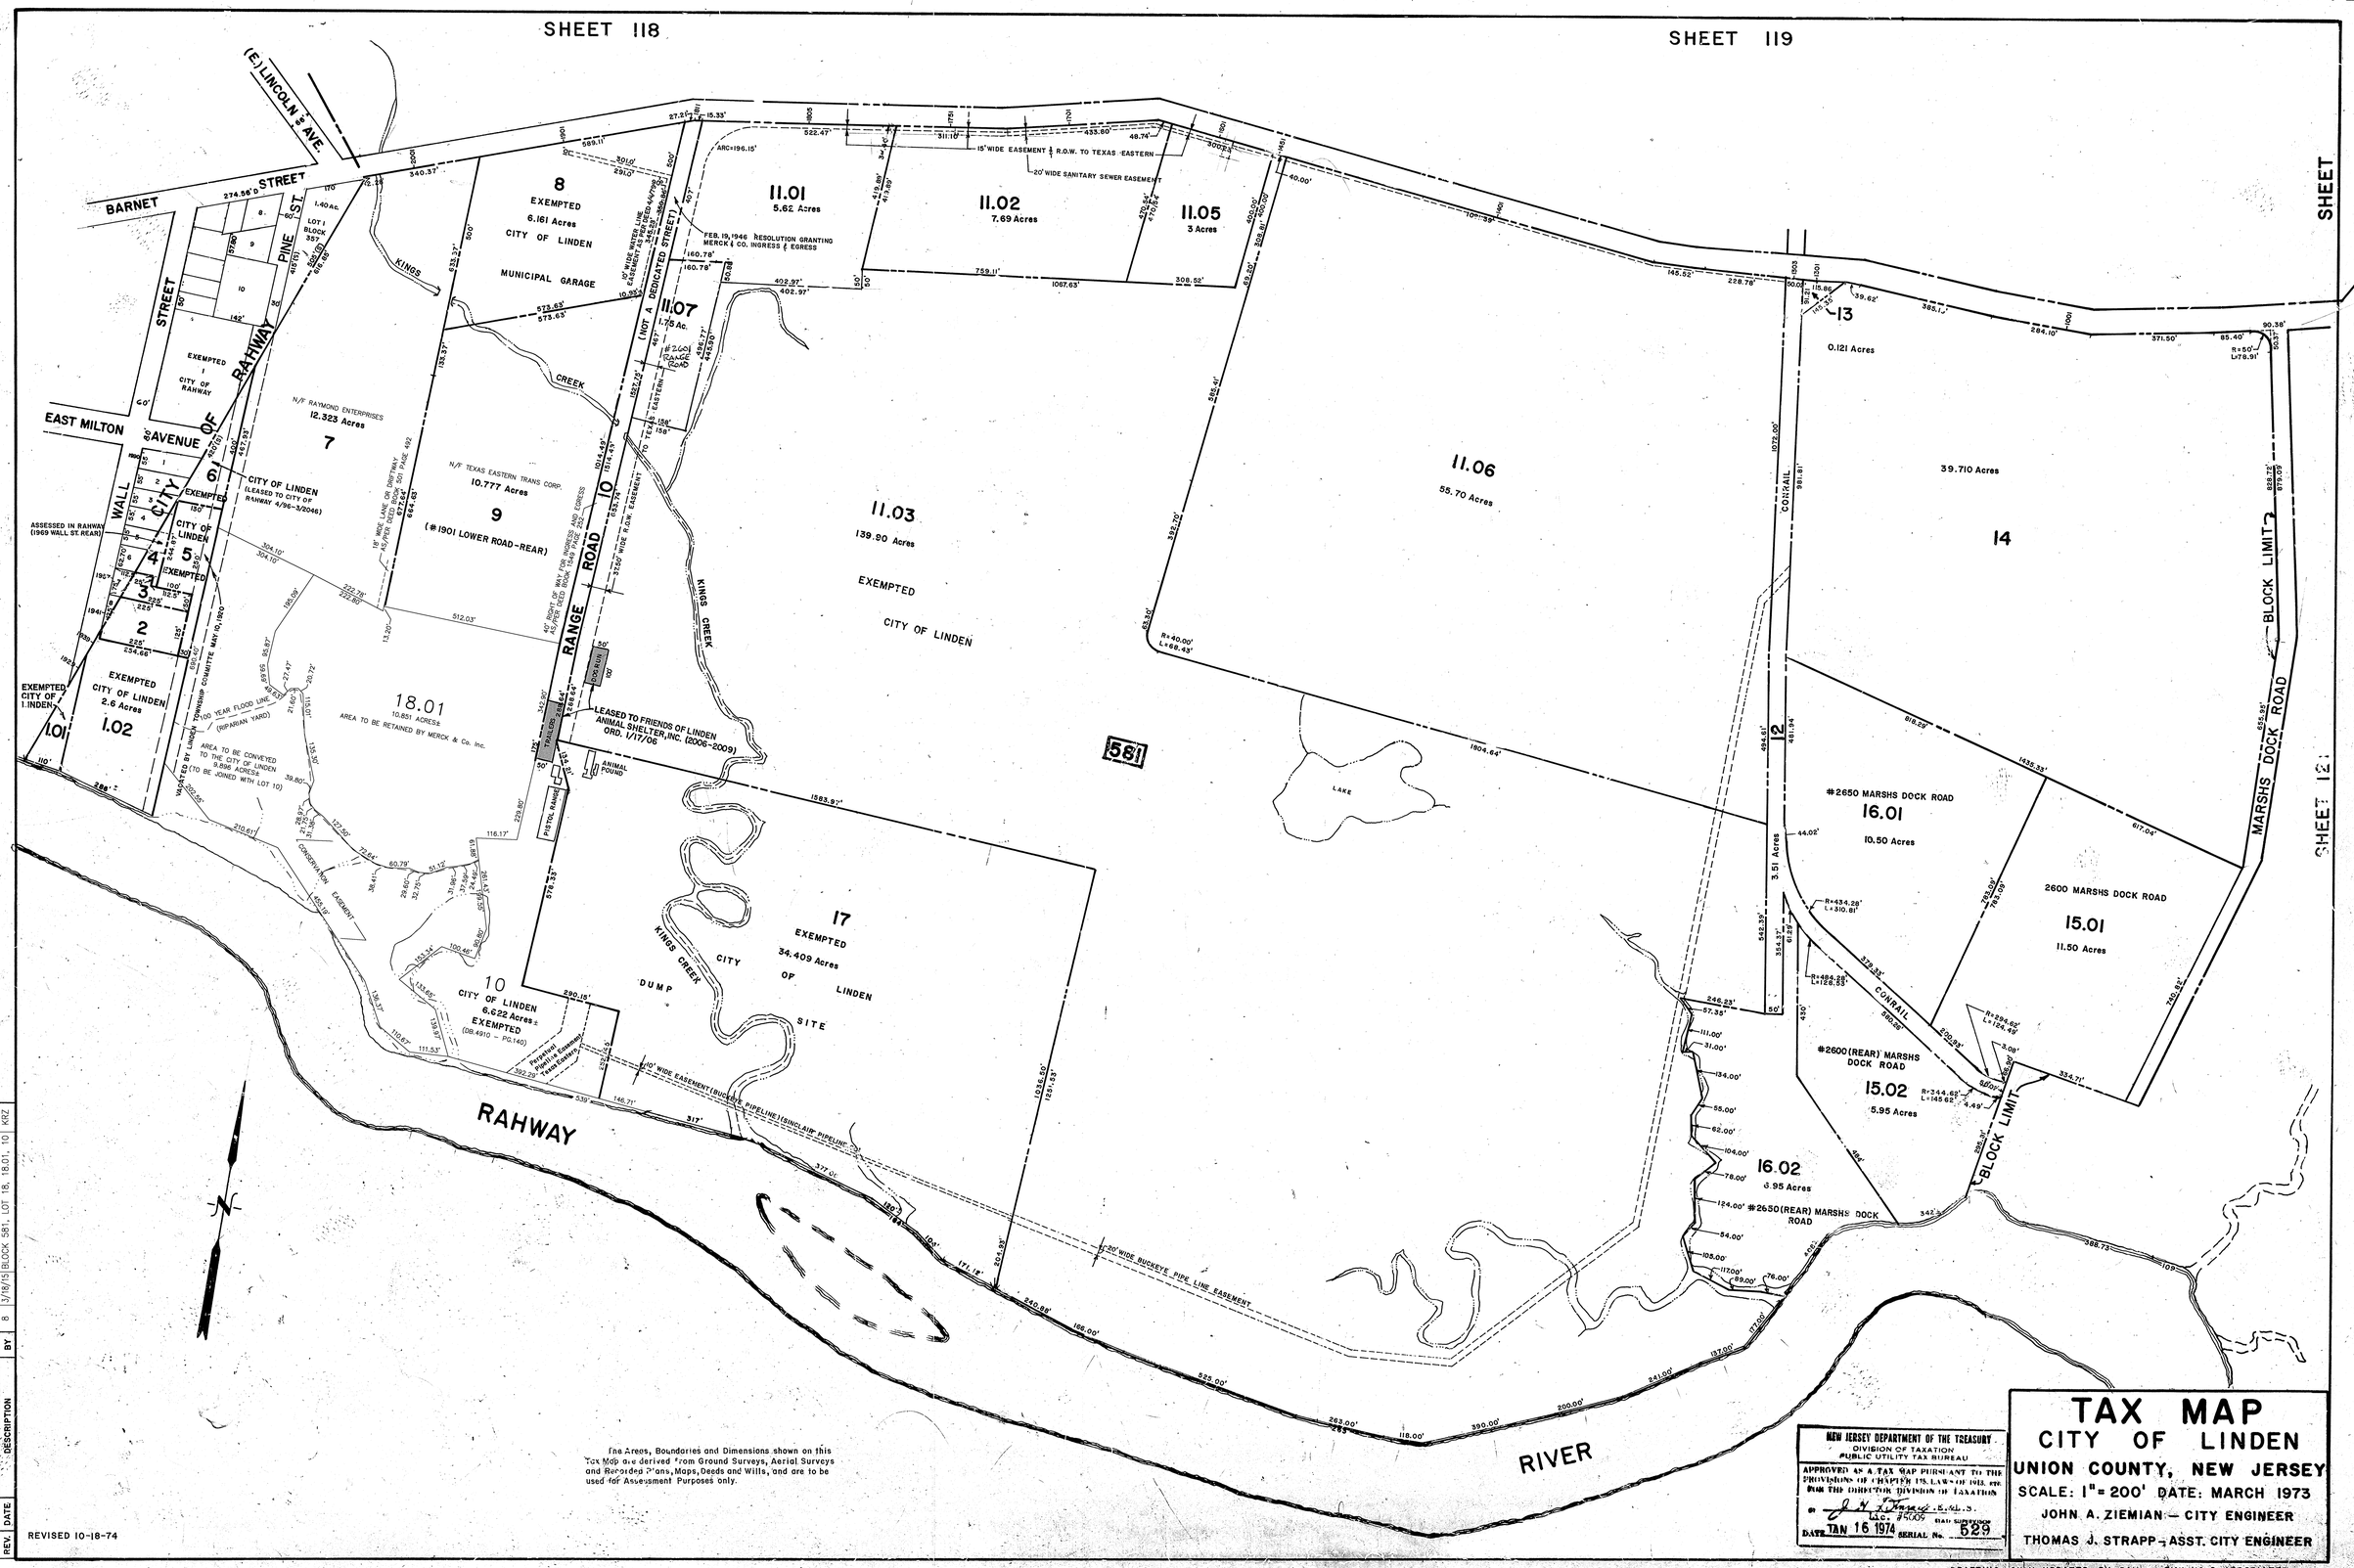

The Areas, Boundaries and Dimensions shown on this Tax Map are derived from Ground Surveys, Aerial Surveys and Recorded Plans, Maps, Deeds and Wills, and are to be used for Assessment Purposes Only.

REVISED 10-18-74

REV.	DATE	DESCRIPTION	BY
8	3/18/15	BLOCK 581, LOT 18, 18.01, 10	KRZ
7	1/21/00	BLOCK 581 LOTS 11.08 11.01	R.G.S.
6	1/21/00	BLOCK 581 LOTS 11.08 & 11.03	R.G.S.
5	2/2/98	BLOCK 581 LOTS 11.07 & 11.03	R.G.S.
4	2/13/97	BLOCK 581 LOT 11.07	R.G.S.
3	6/7/96	BLOCK 581 LOT 6 (LEASE)	R.G.S.
2	3/1/95	BLOCK 581 LOT 11.03	R.G.S.
1	8/4/93	BLOCK 581 LOT 11.03	R.G.S.

NEW JERSEY DEPARTMENT OF THE TREASURY
DIVISION OF TAXATION
PUBLIC UTILITY TAX BUREAU
APPROVED AS A TAX MAP PURSUANT TO THE PROVISIONS OF CHAPTER 175, LAWS OF 1951 FOR THE DIRECTOR DIVISION OF TAXATION
BY J. H. Fraser C.E.L.S. Lic. #5009 DAY SURVEYOR
DATE JAN 16 1974 SERIAL No. 529

TAX MAP
CITY OF LINDEN
UNION COUNTY, NEW JERSEY

SCALE: 1" = 200' DATE: MARCH 1973

JOHN A. ZIEMIAN — CITY ENGINEER

THOMAS J. STRAPP — ASST. CITY ENGINEER

DRAFTING ONLY UPDATED BY PAUL J. EMILIUS & ASSOCIATES